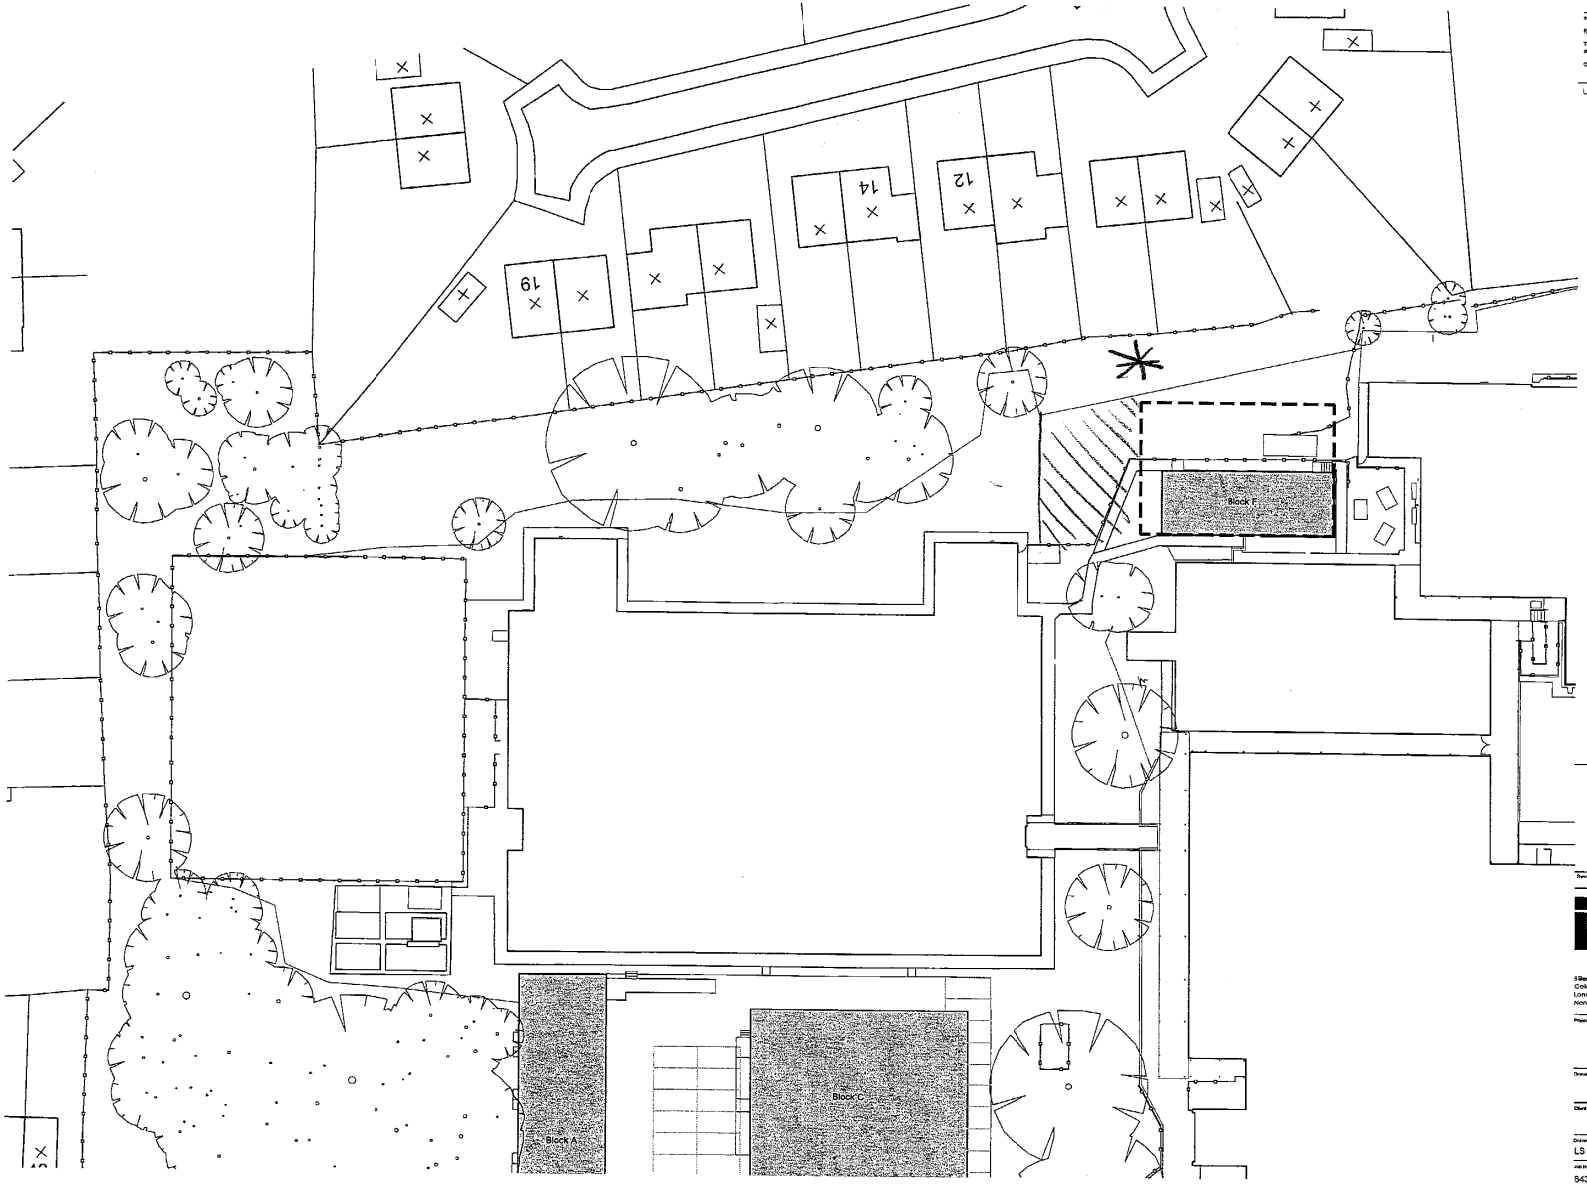

Report any discrepancies to the Contract Administrator at once.

This drawing is to be read with all relevant Architect's and Engineer's drawings and all other relevant information.

© Ingleton Wood LLP

LEGEND:

DO NOT SCALE

N

Revision:	Date:	Description:	Drw:	Chk:

Ingleton Wood

Vision, form and function

Silkmoor
Colchester
London
Norwich

London
1 Alie Street
London E1 8DE
T: 020 7680 4400
F: 020 7680 6200

www.ingletonwood.co.uk

Project:

Seevic College
Runnymede Chase
Benfleet
SS7 1TW

Drawing Title:

Existing Skills Centre
Temporary Building

Client:

Seevic College

Drawn:	Checked:	Date:	Scale:	Paper Size:
LS	AS	12.11.13	1:500	A3

Job No.:	Dwg No.:	Stage:	Revision:
54337	110	PRELIMINARY	