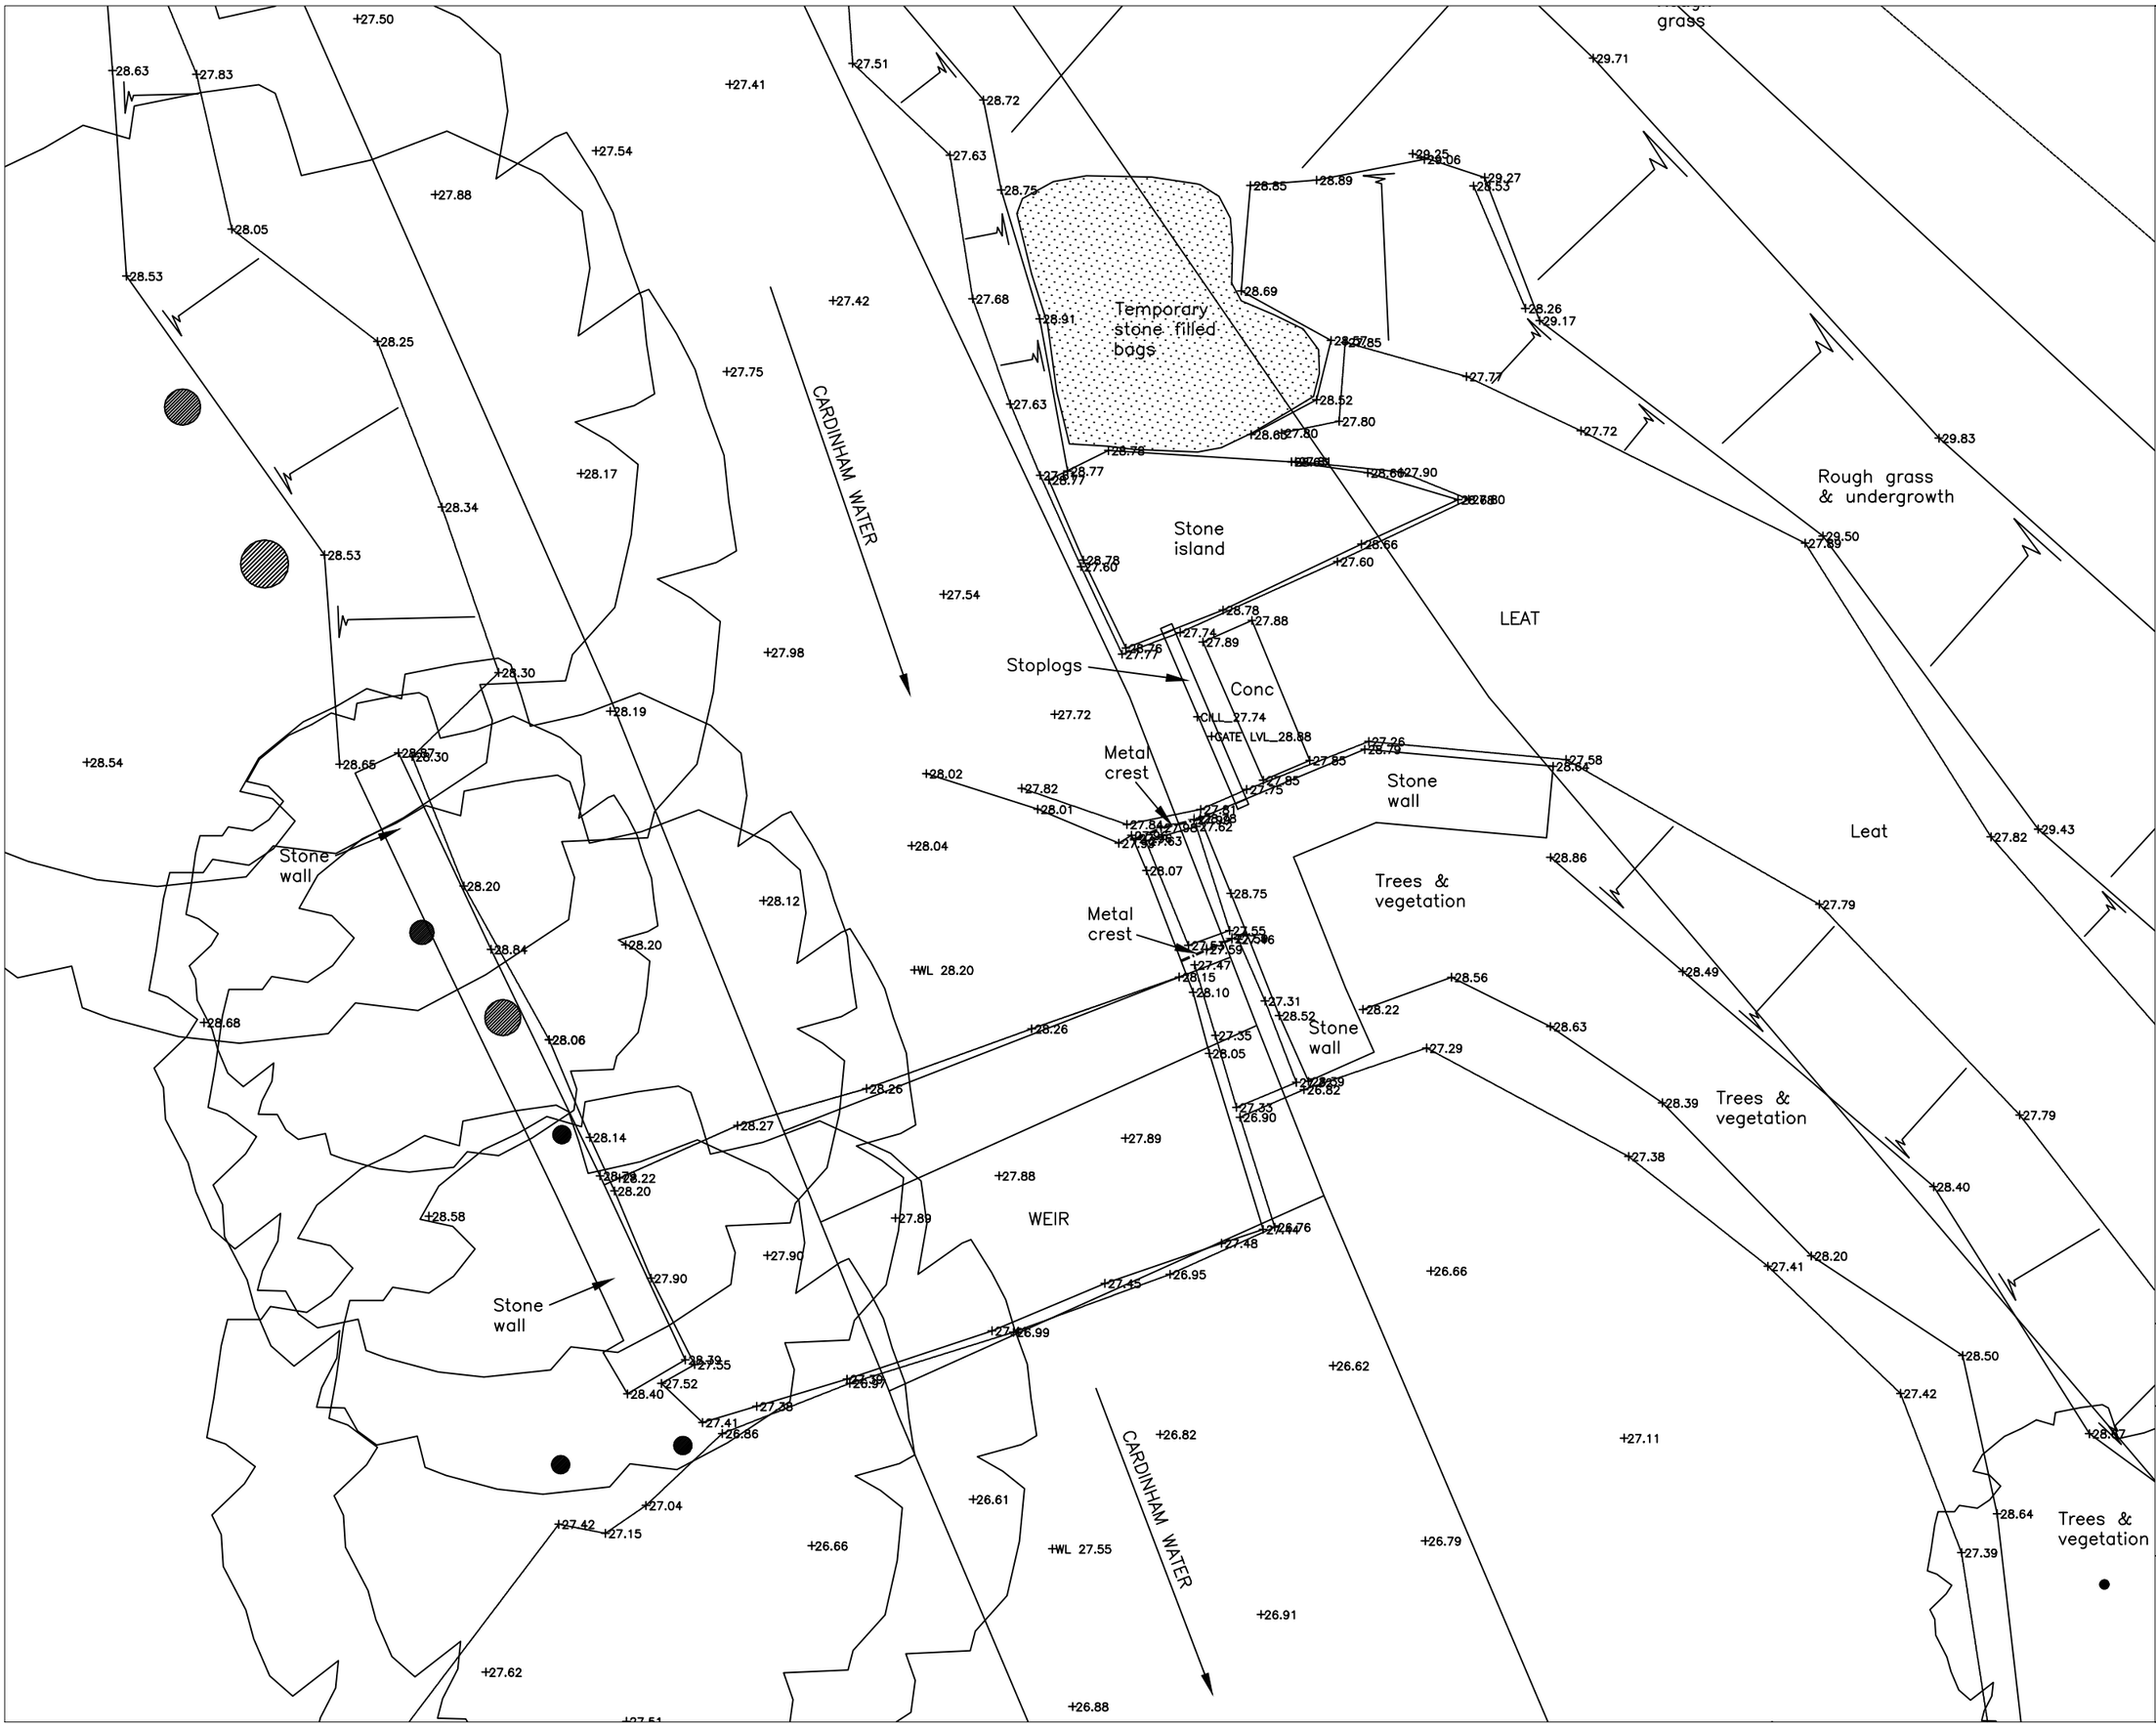

WATER FOR GROWTH

Glynn Weir

Proposed Fish Passage Improvements
Glynn Weir
Cardinham Water
River Fowey
Cornwall

Glynn Weir – 06
Existing Layout Plan
June 2019

1:50 @ A3 approx.