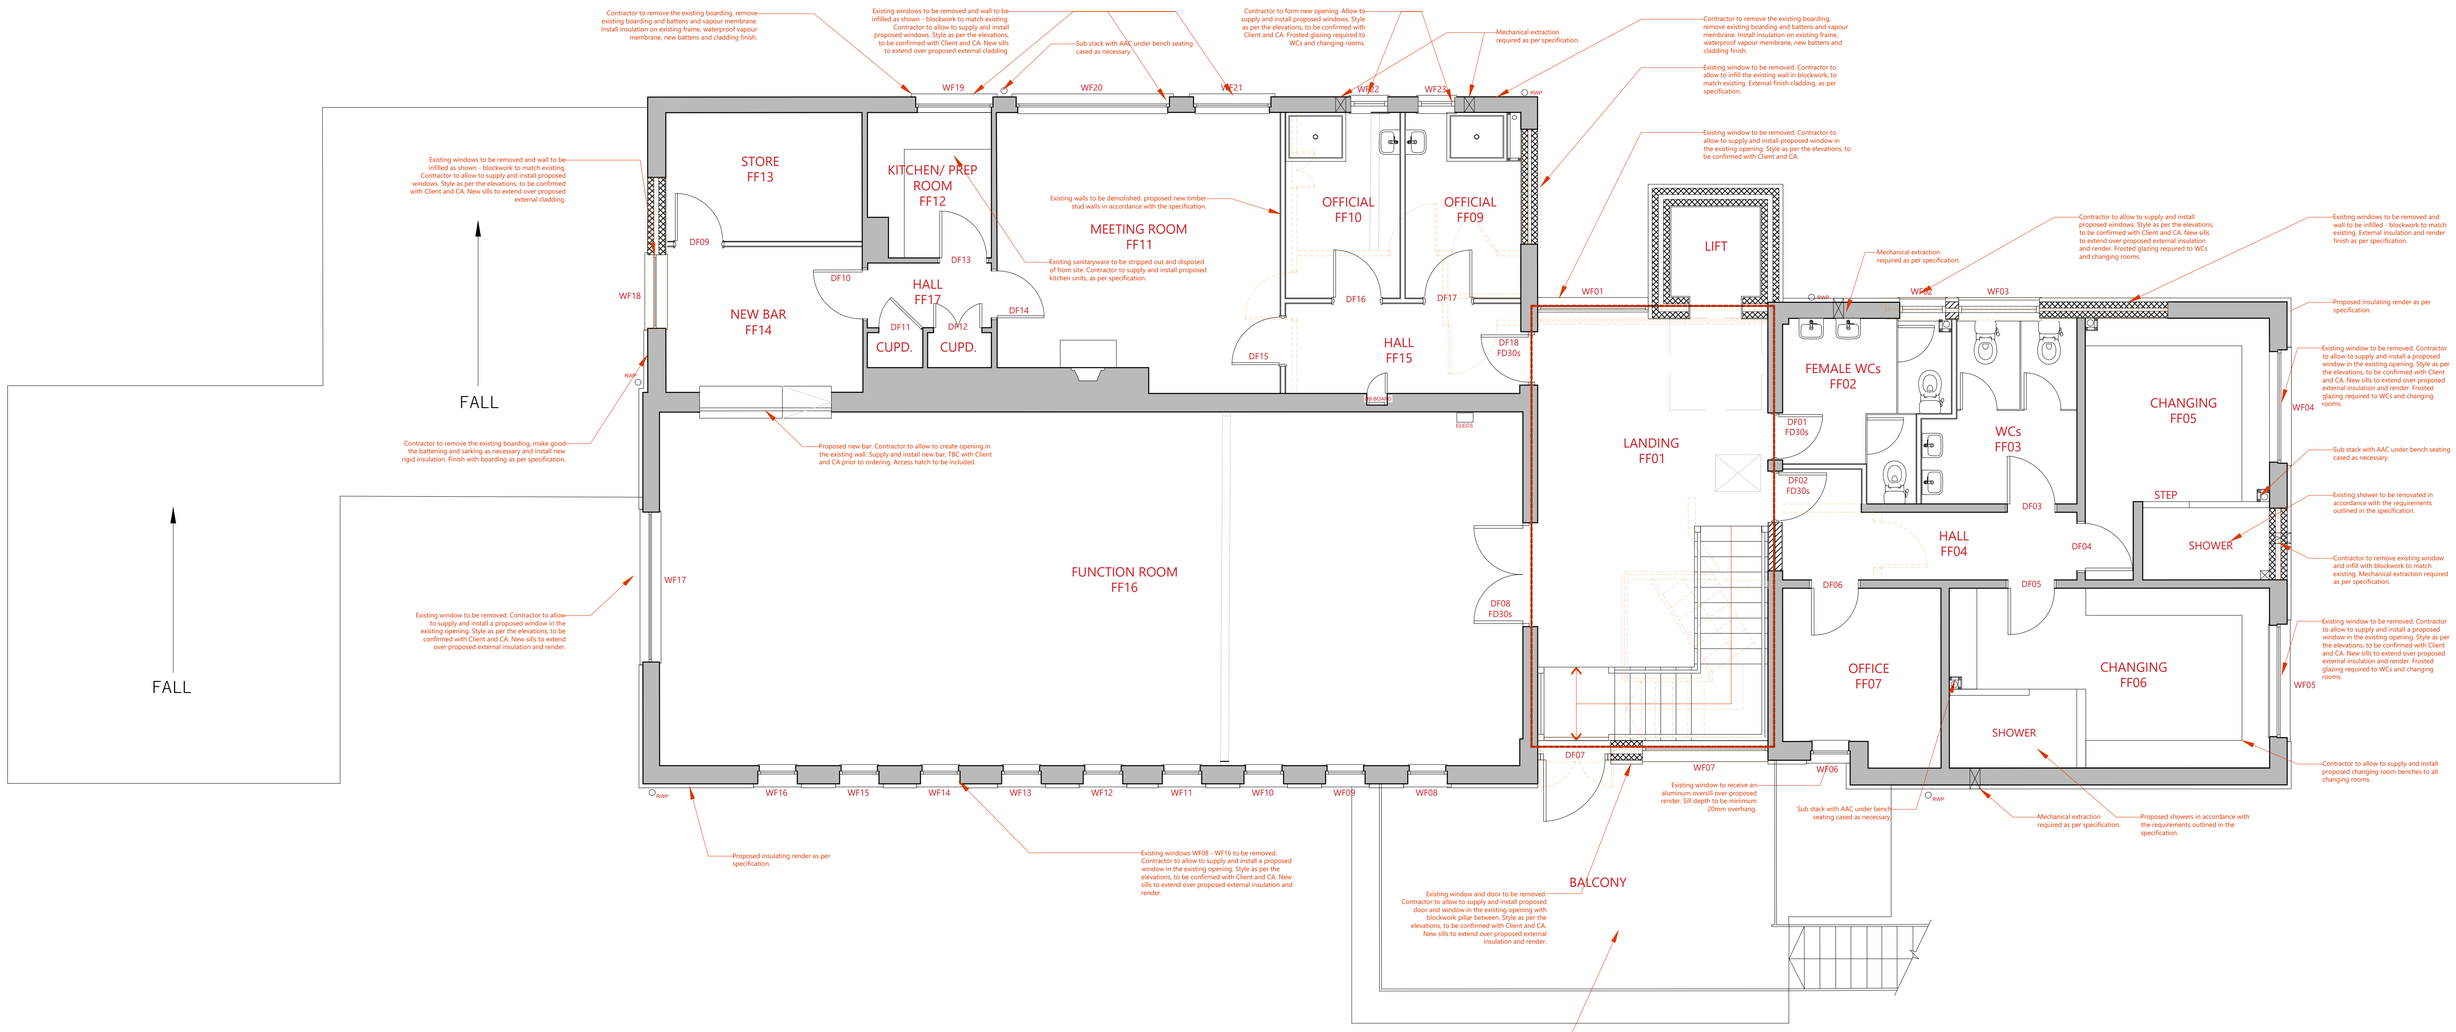

KEY:

FIRE COMPARTMENTATION

DEMOLITION

PROJECT: WITNEY - ALTERATIONS TO THE SPORTS & SOCIAL CLUB	STATUS: TENDER				
CLIENT: WITNEY TOWN COUNCIL	SCALE @ A1: 1:50	DRAWN BY: CML	CHKD BY: TH	DATE: 05.09.25	
DRAWING: PROPOSED FIRST FLOOR	DRAWING No: KA53989 -BRY- 01 -PL- A - 04 _ -			REVISION:	

BERRYS

RIBA Chartered Practice

42 HEADLANDS
KETTERING
NORHAMPTONSHIRE
NN15 7HR
TEL: 01536 412464
kettering@berrys.uk.com
www.berrys.uk.com

ORIGINATING OFFICE:

ADDITIONAL NOTES:

SCALE BAR & NORTH POINT:

0.5 0 0.5 1 1.5 2 2.5 m
SCALE 1:50

N

DISCLAIMER NOTES:

DO NOT SCALE THIS DOCUMENT - USE FIGURED DIMENSIONS ONLY

ALL DIMENSIONS MUST BE CHECKED ON SITE PRIOR TO COMMENCEMENT OF ANY RELATED WORKS.

THIS DOCUMENT IS COPYRIGHT OF THE ORIGINATOR, IT MUST NOT BE ALTERED, REPRODUCED OR DISTRIBUTED WITHOUT PRIOR CONSENT.

THIS DOCUMENT MUST BE READ IN CONJUNCTION WITH ALL SUPPORTING DOCUMENTS PRODUCED BY THE ORIGINATOR AND OTHER PROJECT DISCIPLINES.

OS MAPPING OBTAINED FROM PROMAP LICENCE No. 100022432
REPRODUCED BY BERRYS UNDER OS LICENCE No. 100003668

REV	DESCRIPTION	DATE	BY	CHKD
-	-	00.00.00	-	-