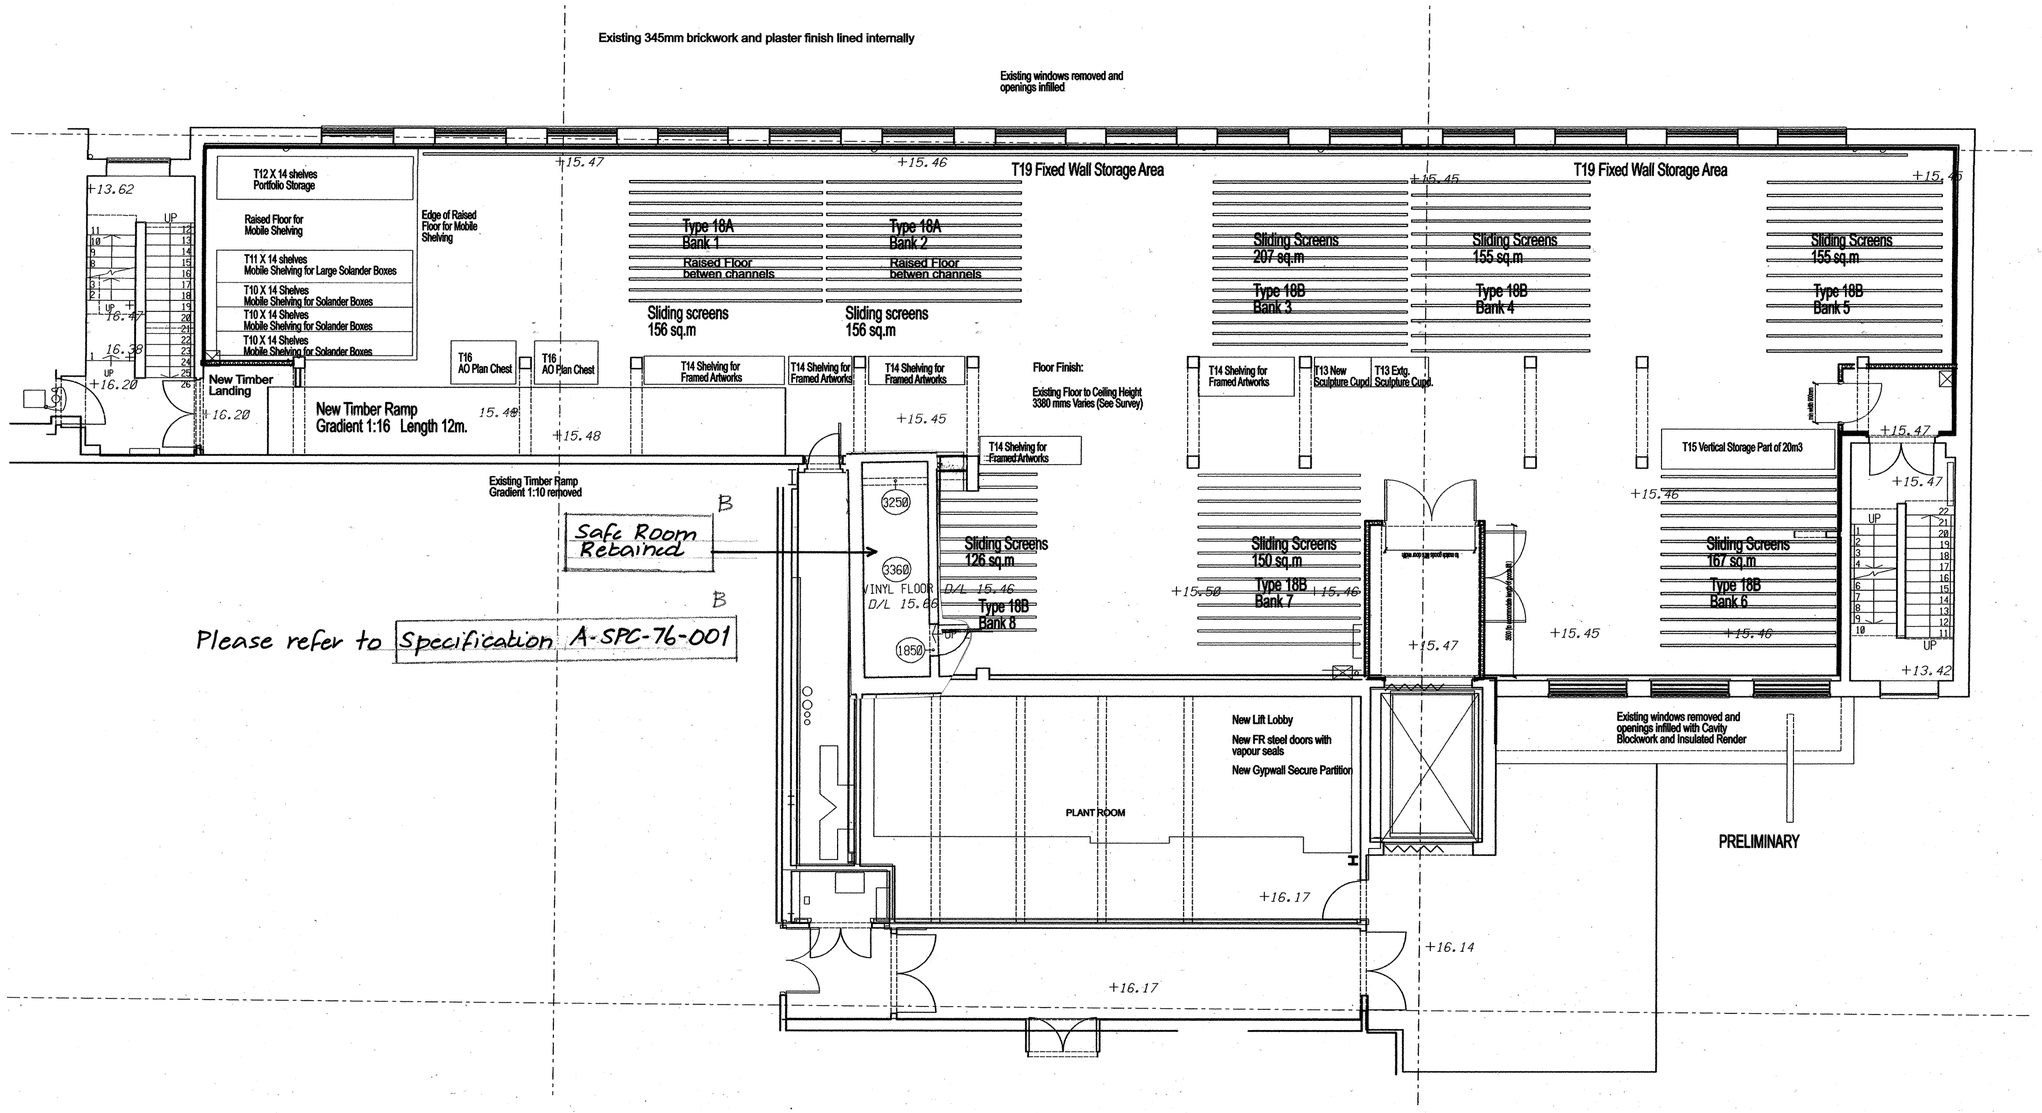

REVISION / DESCRIPTION	DRAWN	CHECKED	DATE
B Issued For Construction. Safe Rm. retained. Spec. Ref. JK 12.5.10			
A Tender Issue. Redrawn. JK 20.8.09			

CLIENT
IMPERIAL WAR MUSEUM

BDP.
16 Brewhouse Yard
Clerkenwell
London EC1V 4LJ
United Kingdom
T +44 (0)20 7812 8000
F +44 (0)20 7812 8399
www.bdp.com

PROJECT TITLE
IMPERIAL WAR MUSEUM
South East Block and
YH Project

DRAWING TITLE
LEVEL D ART STORE
MOBILE PICTURE SCREENS,
MOBILE SHELVING, AND
OTHER STORAGE : PLAN

SCALE @A2
1:100

DATE
26.06.09

PROJECT NUMBER
P2002972

DRAWING No.
(76)A P002

REVISION
- B