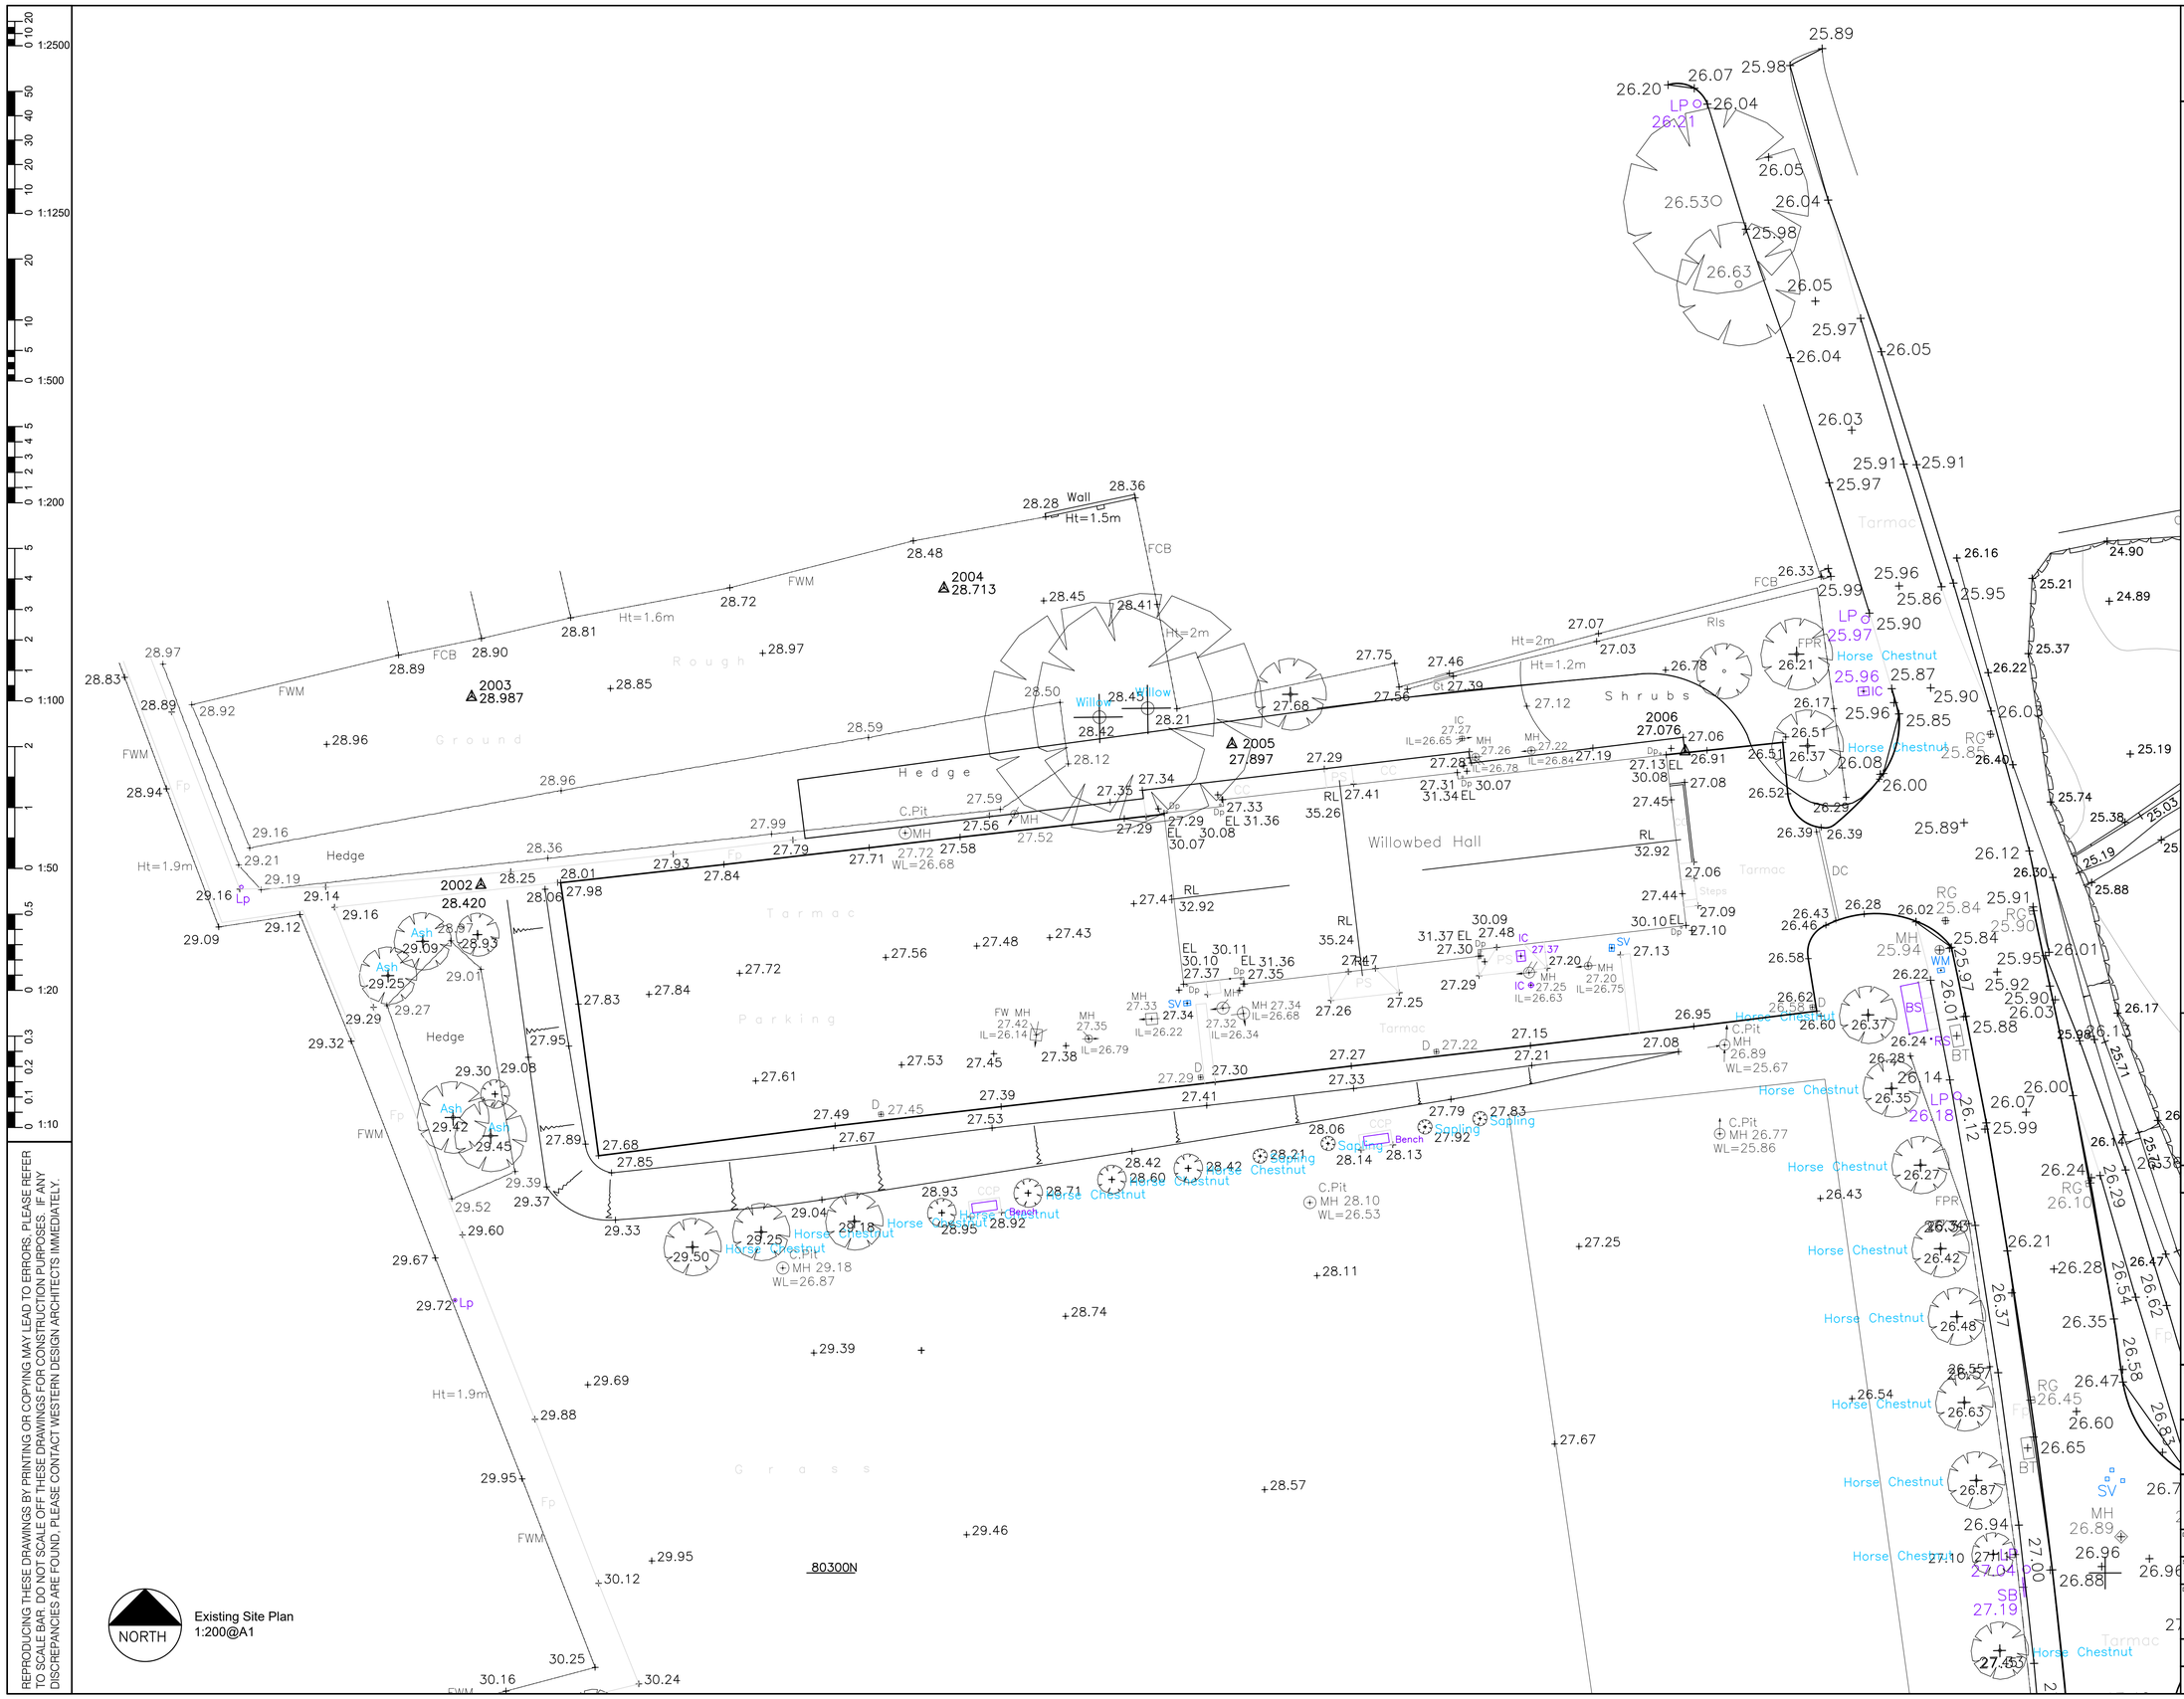

Existing Site Plan
1:200@A1

REPRODUCING THESE DRAWINGS BY PRINTING OR COPYING MAY LEAD TO ERRORS. PLEASE REFER TO SCALE BAR. DO NOT SCALE OFF THESE DRAWINGS FOR CONSTRUCTION PURPOSES. IF ANY DISCREPANCIES ARE FOUND, PLEASE CONTACT WESTERN DESIGN ARCHITECTS IMMEDIATELY.

DESIGNERS RISK ASSESSMENT-
HEALTH AND SAFETY
THE CONSTRUCTION (DESIGN AND MANAGEMENT) REGULATIONS 2015

For significant hazards specific to the project please refer to Drawing CDM01 where appropriate

NOTES:-

REV.	REVISION DETAILS	BY	CKD	DATE
A	General amendments	RS	MW	18.12.2024

WDA
westerndesignarchitects.com
Western Design Architects
12 The Granary, Hinton Business Park, Tarrant Hinton, Dorset, DT11 8JF
T:01258 830675 E:info@westerndesign.co.uk

CLIENT
Chickerell Town Council

PROJECT
Willowbed Hall, Chickerell

DRAWING TITLE
Existing Site Plan

DRAWN BY	CHECKED BY	DATE
RS	MW	08.01.2025
SCALE		JOB NO.
1:200@A1		2425051
DRAWING NO.		REVISION
02		-

PLANNING

THIS DRAWING IS COPYRIGHT © Western Design Ltd 2025