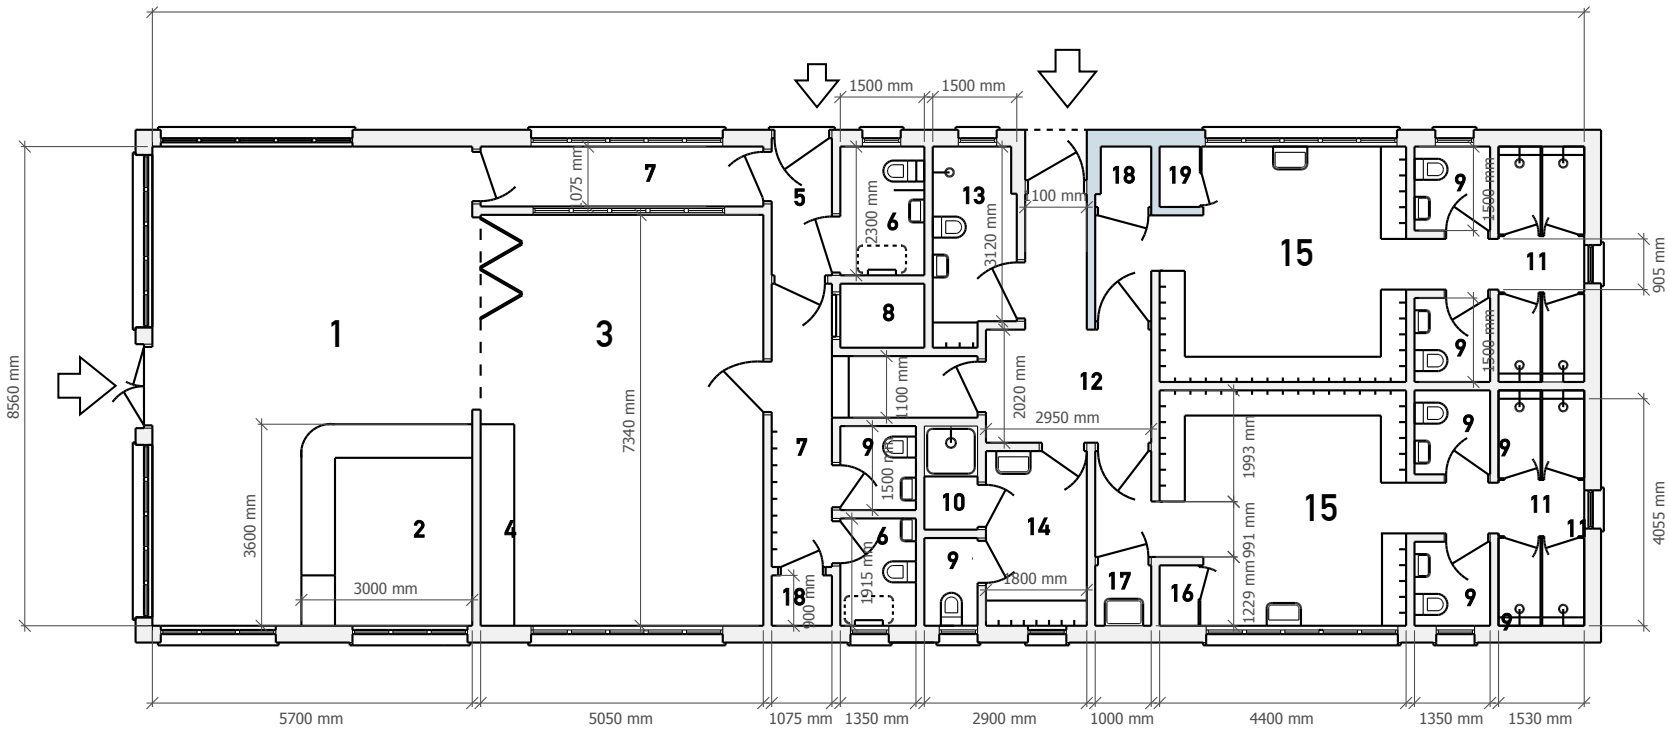

1	Refreshment Room
2	Kitchen
3	Club Room
4	Kitchenette
5	General public secured corridor
6	Wheelchair accessible WC with baby change
7	Friends and families' corridor
8	Electrical cupboard and riser
9	WC
10	Shower
11	Showers
12	Players' Lobby
13	Wet Room
14	Officials Room
15	Changing Room
16	Changing cubicle
17	Cleaners cupboard with slipper sink
18	Cupboard

INTERNAL LAYOUT PLAN

See drawing SHG-2025-01-02 for Elevations

See drawing 5744-2019-2-E for Sections

TENDER ISSUE

0 1 2 3 4 5 10 M

do not scale use figured dimensions Scale 1:100 @ A3 size 1:50 @ A1 size

N

BATTLE TOWN COUNCIL:, RECREATION GROUND, NORTH TRADE ROAD, BATTLE TN33 0HA

NEW PAVILION - PROPOSED NON-MATERIAL AMENDMENTS TO RR/2023/685/P

INTERNAL LAYOUT PLAN **DRAWING No. SHG/2025/01/28/1**