## South Elevation

Recessed contrasting panels below windows

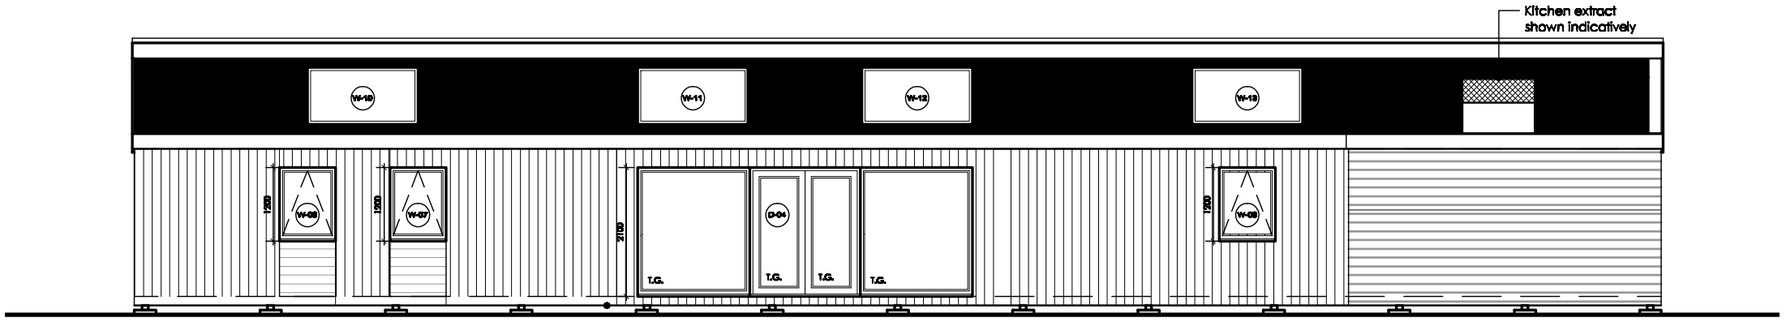


## North Elevation

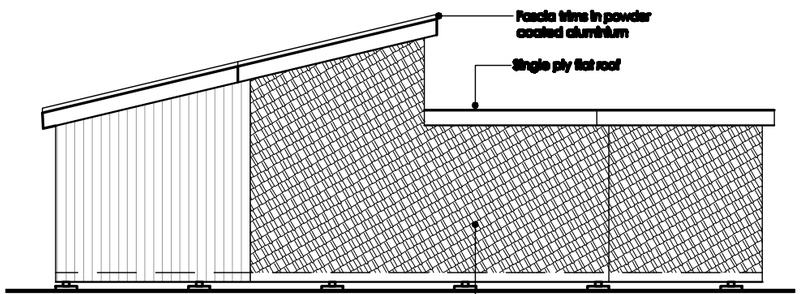


## East Elevation

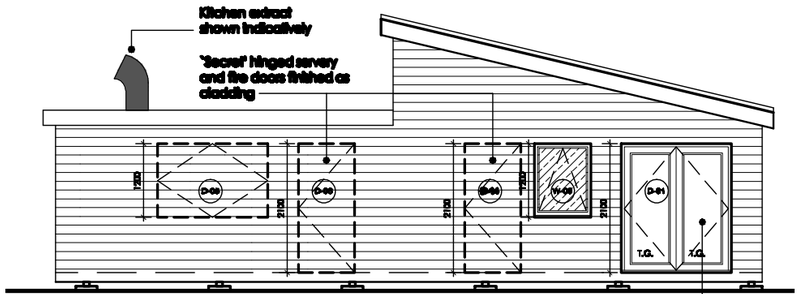


## West Elevation

Scale 1:100

*DISCLAIMER: This drawing is copyright and the property of Trinity Rose Architecture ltd and information is not to be disclosed or reproduced. All dimensions are millimetres, you should not scale from the drawing unless for planning purposes and use figured dimensions where shown. If you are in doubt or the contents of the drawing are not suitable please ask. Please use this drawing in conjunction with all consultants information and site specifications.*

| Rev | Date | Details |
|---|---|---|

TRINITYROSE
ARCHITECTURE
www.trinity-rose.co.uk architecture@trinity-rose.co.uk T: 01962 880426

Issue
Tender Issue

Client
Fair Oak & Horton Heath P.C.

Project
Proposed Community Cafe
Shorts Road
Fair Oak, Eastleigh, Hampshire

Drawing Title
Proposed Elevations