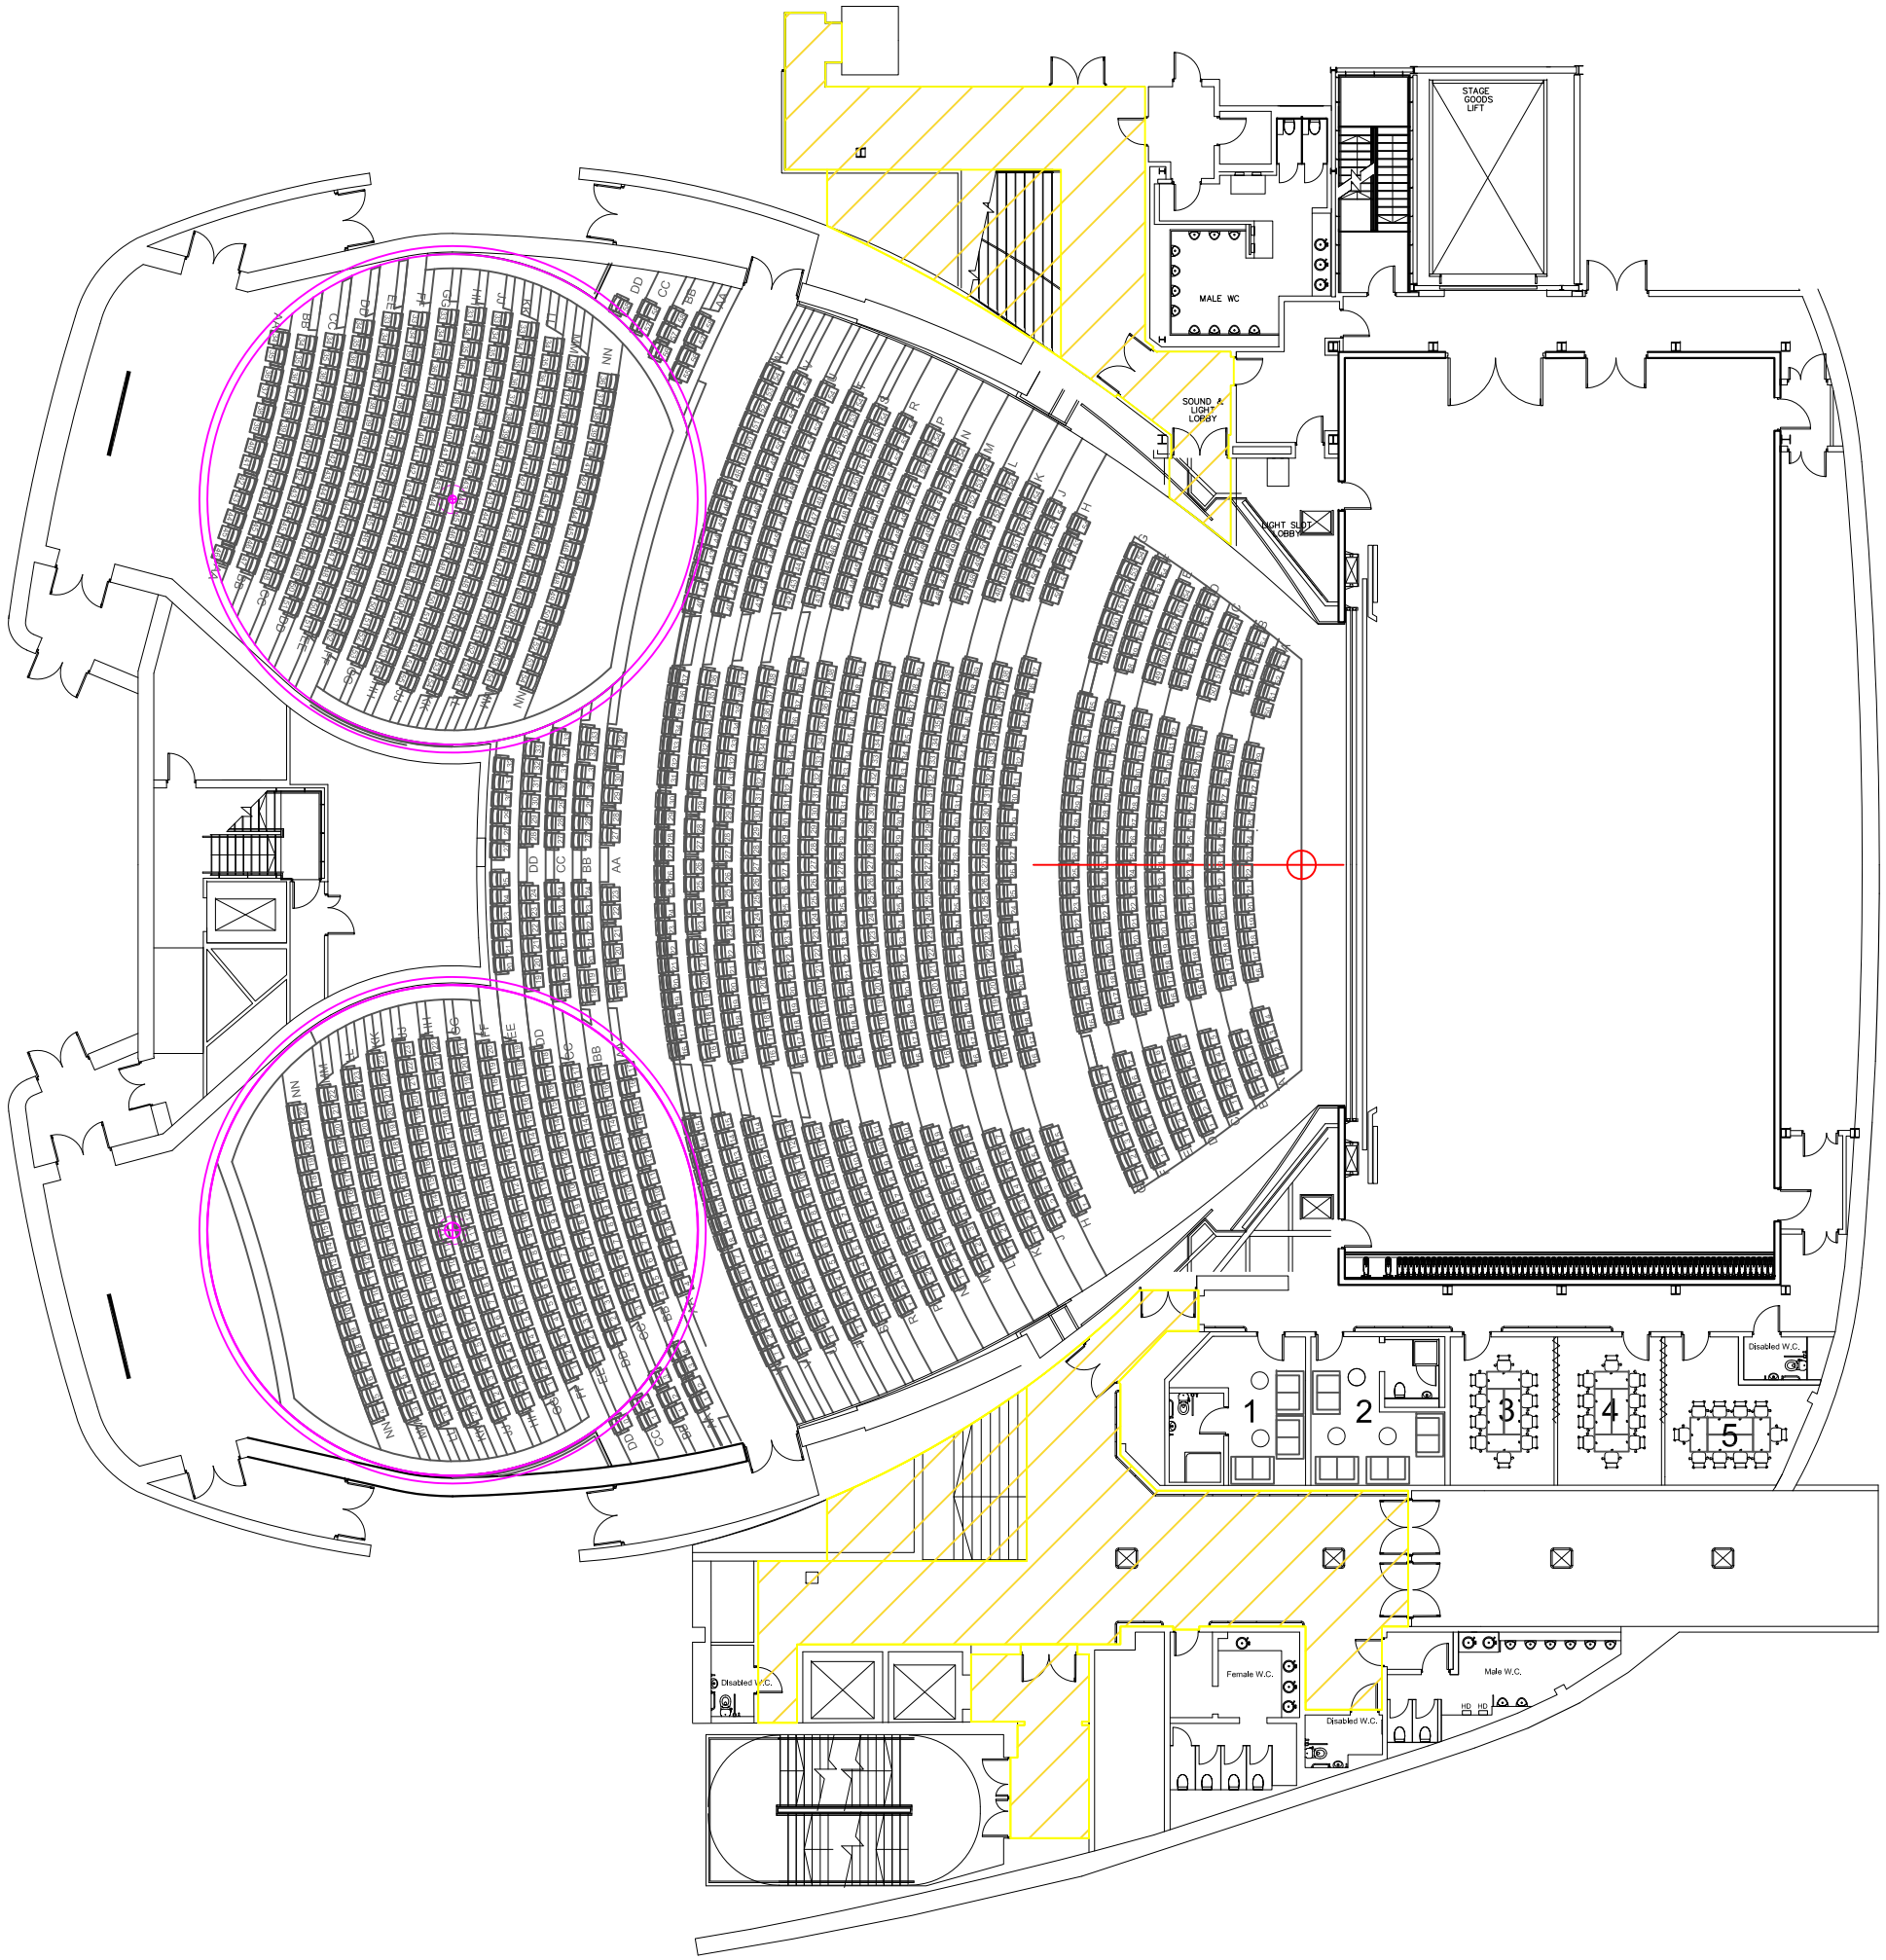

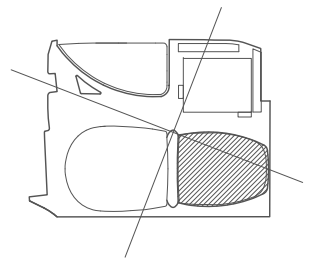

Date of Issue : 03.05.2017
Version / Revision : A/B
Scale @ A3

Plan : Carpet Work
Location : Level 2
Specs: : Carpet Plan

289m2