heritage lottery fund

Do not scale from drawing.
Work from figured dimensions only.
Check all dimensions before starting work.
Drawing to be read with architects' specification and related consultant drawings & specifications.
Report discrepancies to architects.

GENERAL NOTES

Indicative layout of museum display (low level)

Indicative layout of museum display (tall elements)

Windows as drawings 976•400 - 419.

Doors as drawings 976•420+

Fire strategy as drawings 976•500+

Finishes as Schedules 976•900+

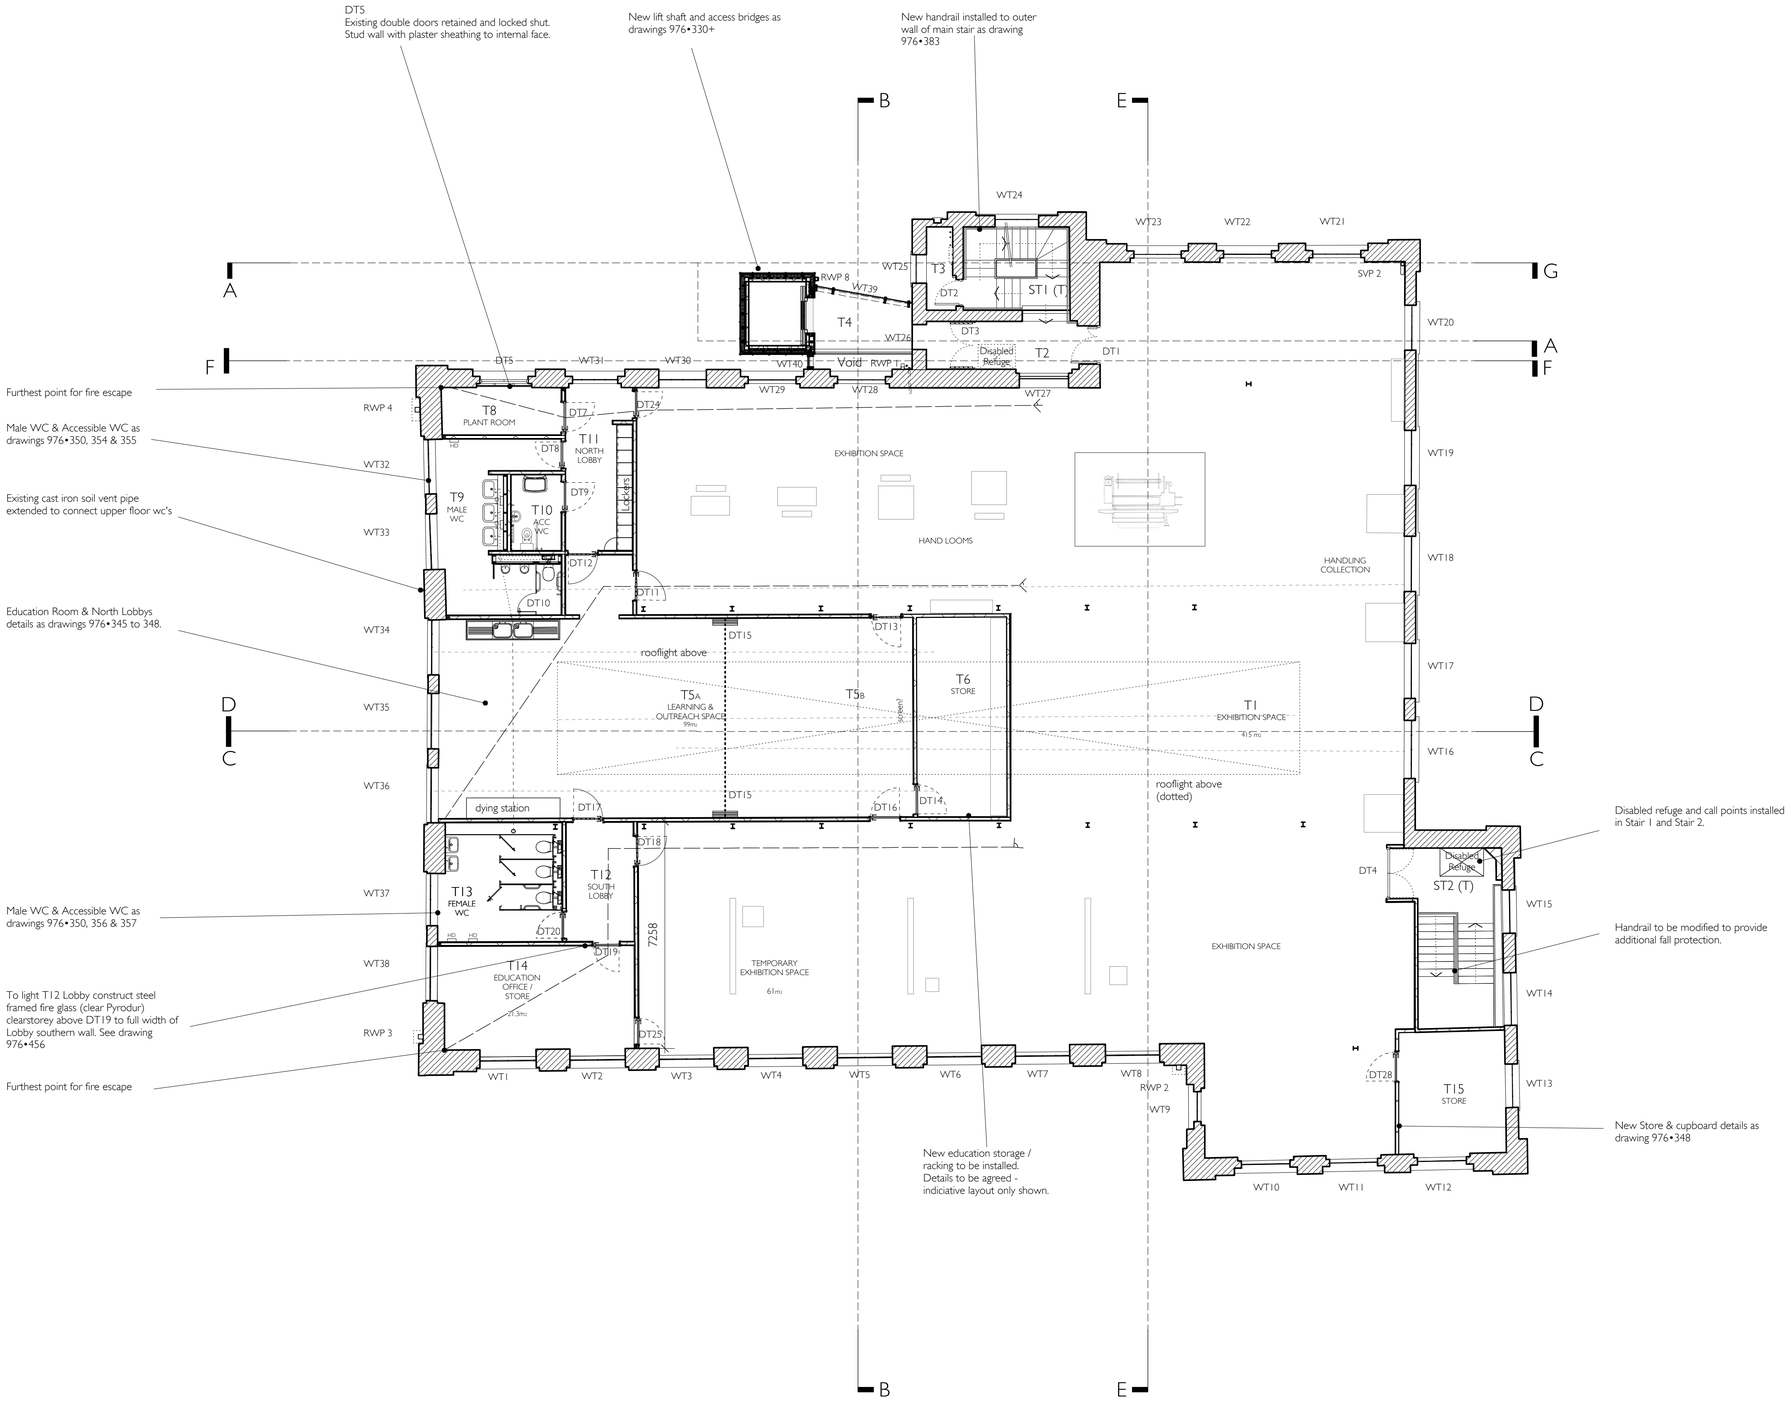

Rev D: 19.09.2018
Temporary Exhibition T16 reference updated.

Rev C: 18.09.2018
Progress Meeting
Notes updated. South east Store updated.

Rev B: 12.09.2018
DRAFT FOR DISCUSSION
Temporary exhibition moved to centre of plan. Education store reduced and divided to create seperate chair store. Store T15 introduced with adjacent cupboards.

Rev A: 20.08.2018
Revised draft with enlarged temp. exhib.

DRAFT FOLLOWING CLIENT MEETING 29.6.2018

976•303D

Trowbridge Museum Redevelopment
The Shires, Court Street, Trowbridge
Wilts, BA14 8AT
for Trowbridge Town Council
THIRD FLOOR PLAN
PROPOSED
1:100 @ A1 June 2018

ARCHITECTON
The Wool Hall 12 St Thomas Street
Bristol BS1 6JJ
t 0117 9105200 f 0117 9260221
e info@architecton.co.uk

North

0 M 5

303•01 THIRD FLOOR PLAN - PROPOSED

1:100@ A1