This drawing is Copyright © of GVA Grimley Limited.

Do not scale this drawing.
All dimensions to be checked on site.
Drawing to be read in conjunction with any specifications, schedules and Consultants drawings and details.

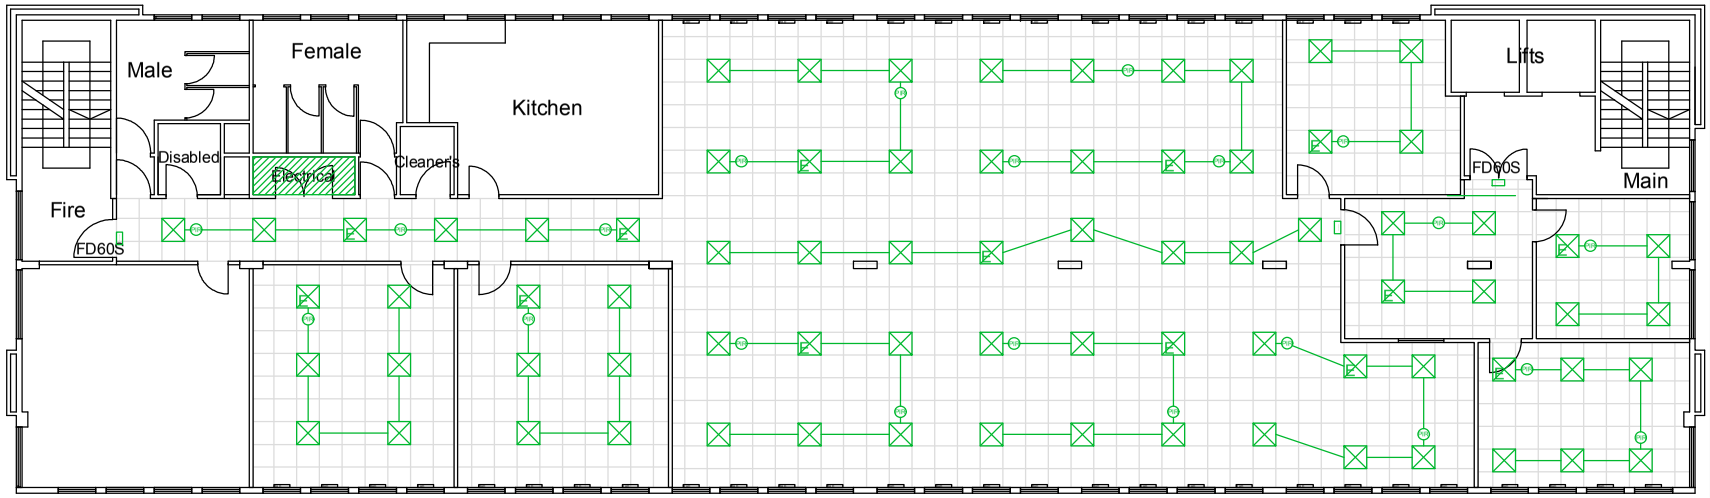

PROPOSED LIGHTING DISTRIBUTION

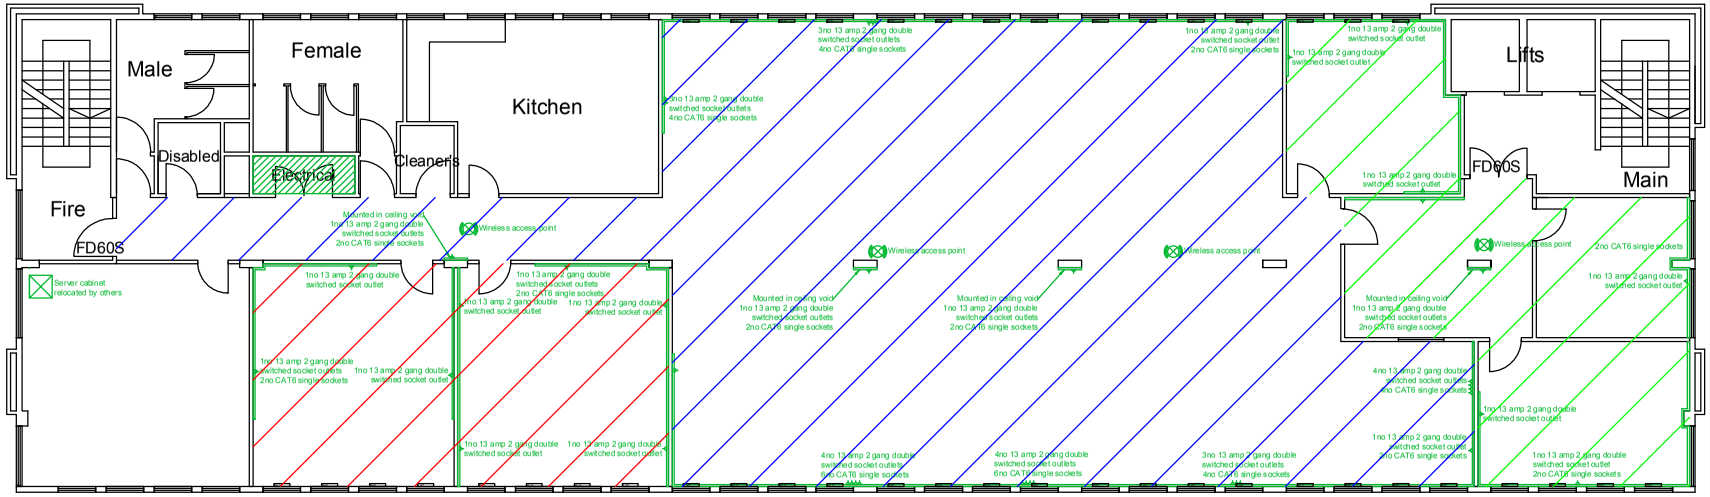
Male
Female
Kitchen
Lifts
Disabled
Electrical
Cleaner's
Fire
FD60S
FD60S
Main
Server cabinet relocated by others
Mounted in ceiling void 1no 13 amp 2 gang double switched socket outlets 2no CAT6 single sockets
Wireless access point
1no 13 amp 2 gang double switched socket outlet
1no 13 amp 2 gang double switched socket outlets 2no CAT6 single sockets
1no 13 amp 2 gang double switched socket outlet
1no 13 amp 2 gang double switched socket outlet
1no 13 amp 2 gang double switched socket outlets 2no CAT6 single sockets
1no 13 amp 2 gang double switched socket outlet
1no 13 amp 2 gang double switched socket outlet
1no 13 amp 2 gang double switched socket outlet