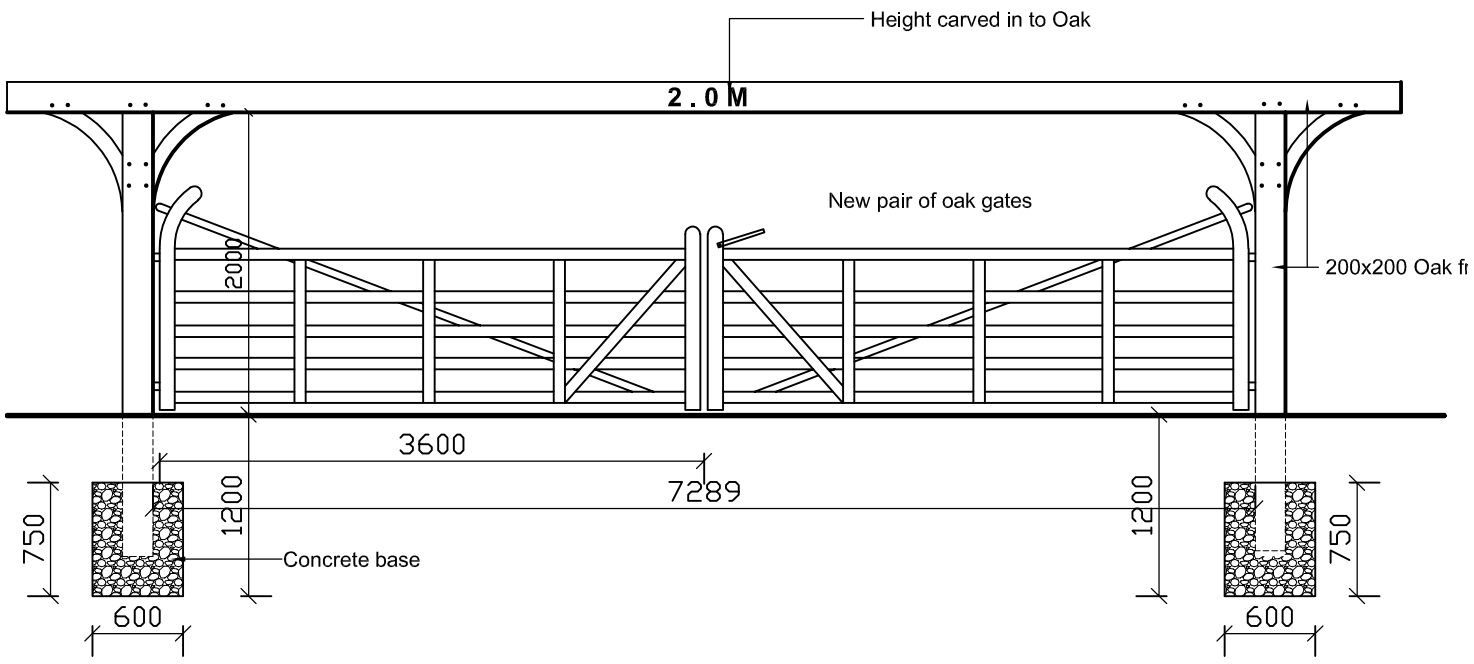

Height restriction entrance barrier

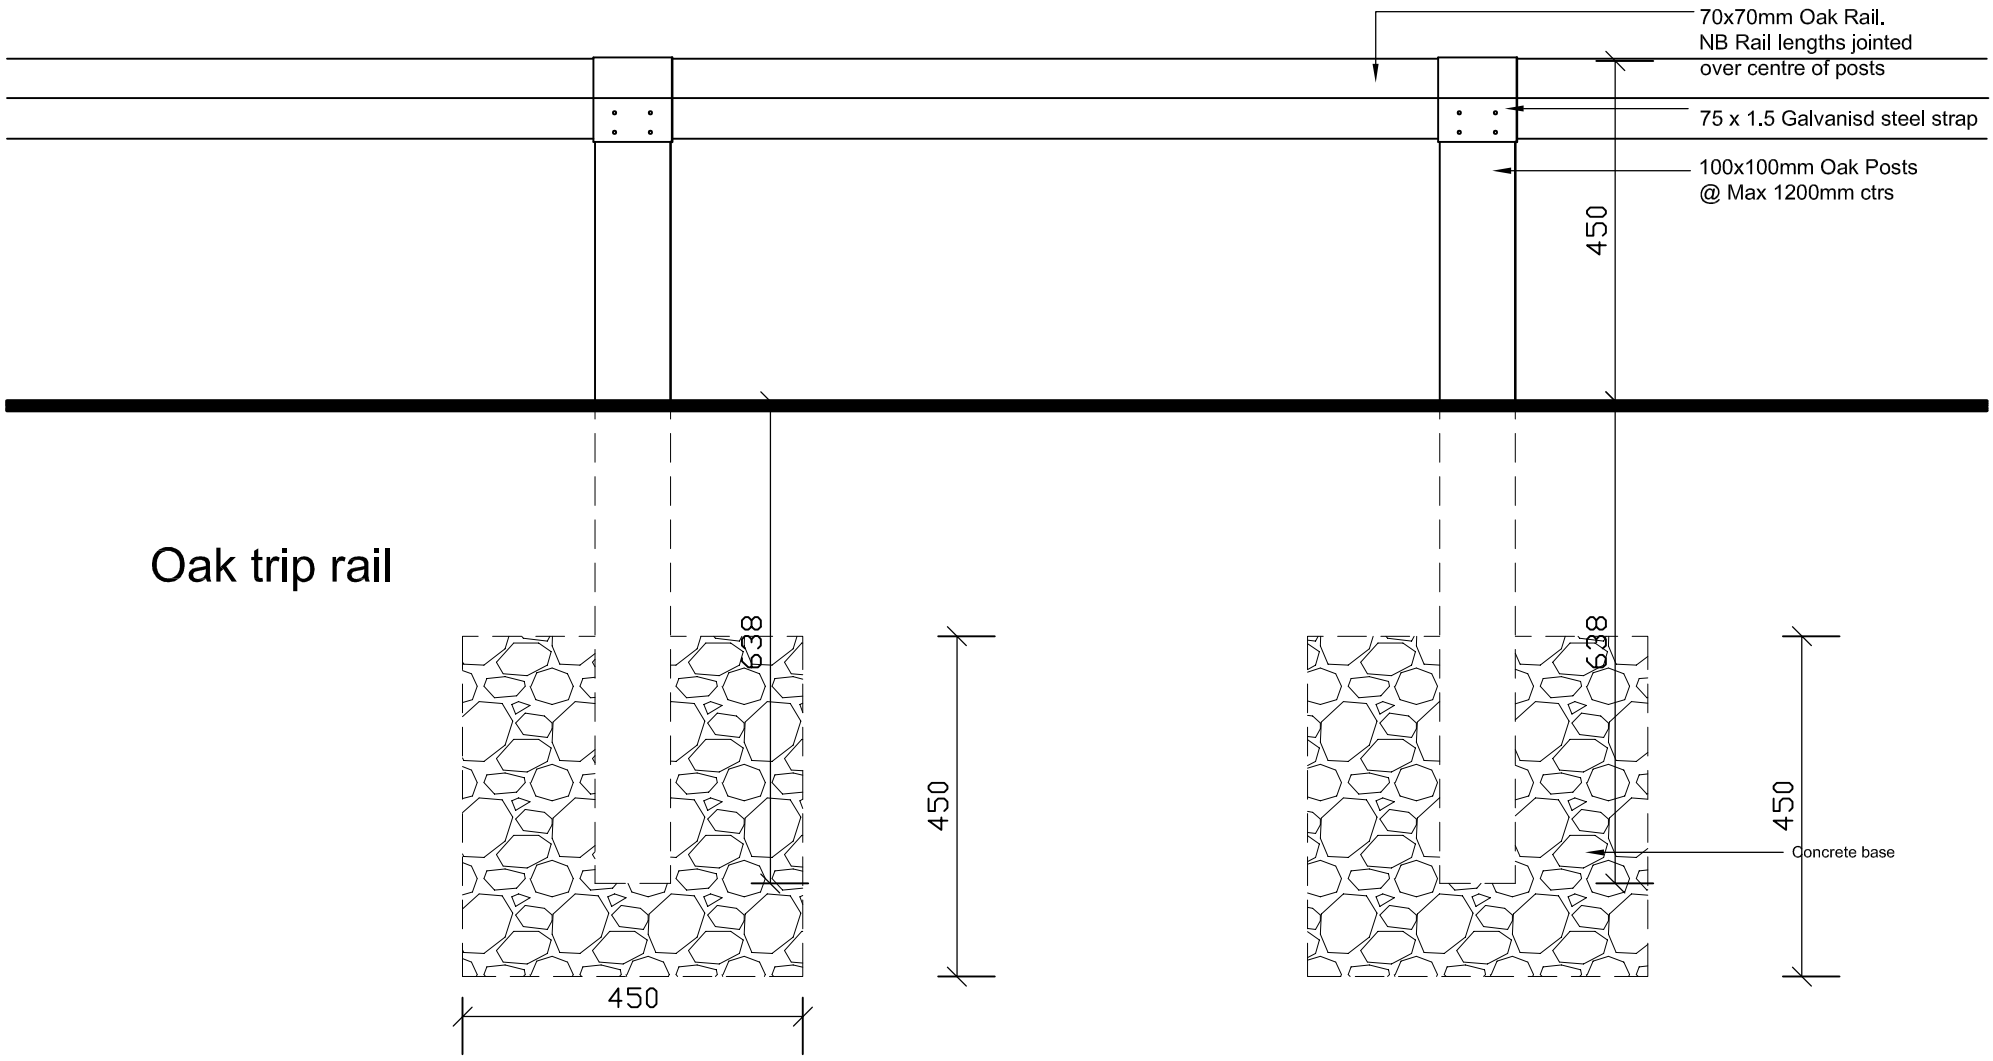

Oak trip rail

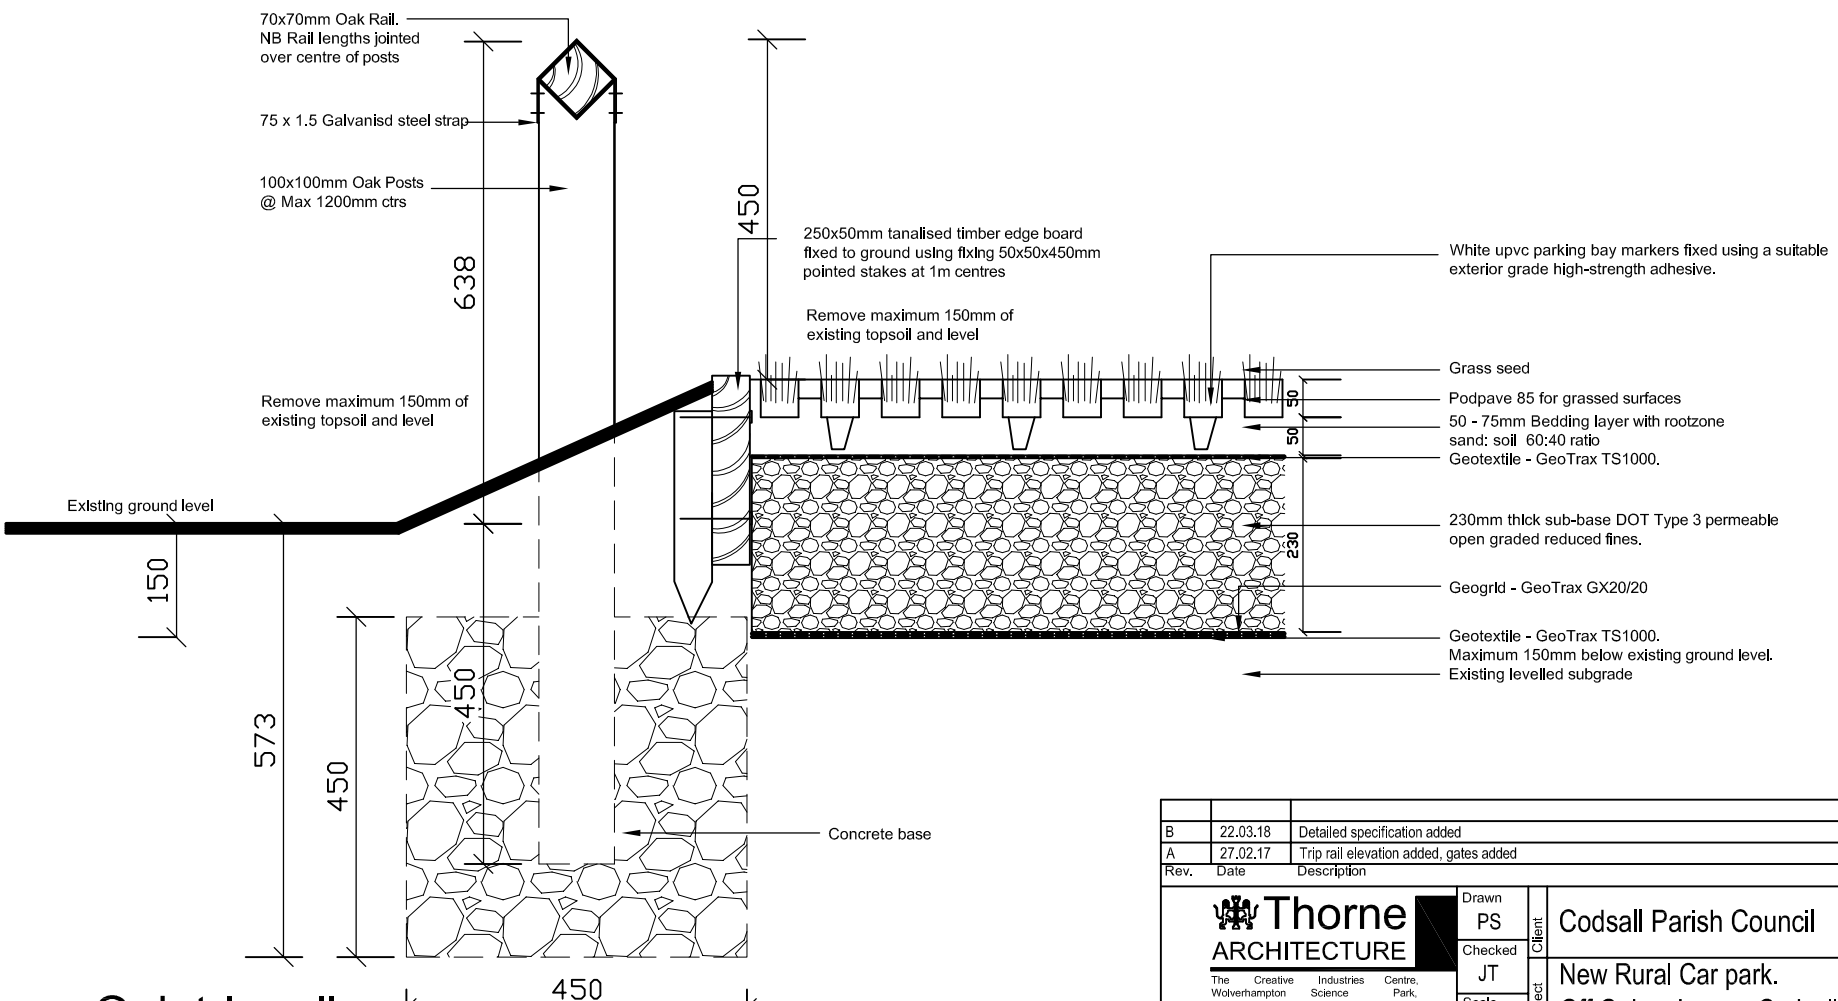

Oak trip rail

Rev.	Date	Description
B	22.03.18	Detailed specification added
A	27.02.17	Trip rail elevation added, gates added

Status: B of Q ○ Tender ○ Construction ○ As Built ○

Thorne ARCHITECTURE
The Creative Industries Centre, Wolverhampton Science Park, Glaisher Drive, Wolverhampton. WV10 9TG.
Tel - 01902 717782 Fax - 01902 717783
Email - studio@thornearchitecture.co.uk

Drawn: PS
Checked: JT
Scale: 1:50, 1:10 @A3

Client: Codsall Parish Council

Project: New Rural Car park. Off Oaken Lanes, Codsall

Drawing: Barrier and trip rail Details

Date	Job No.	Drg No.	Rev.
Oct.13	13007	003	B

The copyright of this drawing and all the works described hereon is owned by Thorne Architecture Limited. Do not scale this drawing. Work to figured dimensions only. If in doubt, ask!!!