NO DIMENSIONS TO BE SCALED FROM THIS DRAWING	
Status Code Definition	**A - Issued for: Construction**

This drawing is issued for the sole and exclusive use of the intended recipient and is subject to copyright in favour of Pick Everard. Pick Everard does not accept any responsibility or liability whatsoever for its use by a person other than the intended recipient.

CDM - RESIDUAL RISKS
The following are considered to be significant risks relevant to this drawing, which could not be fully mitigated or removed through design. Further possible control measures have been identified within the Design Risk Assessments which may help to mitigate these and other identified risks further during the construction / maintenance process. - None identified

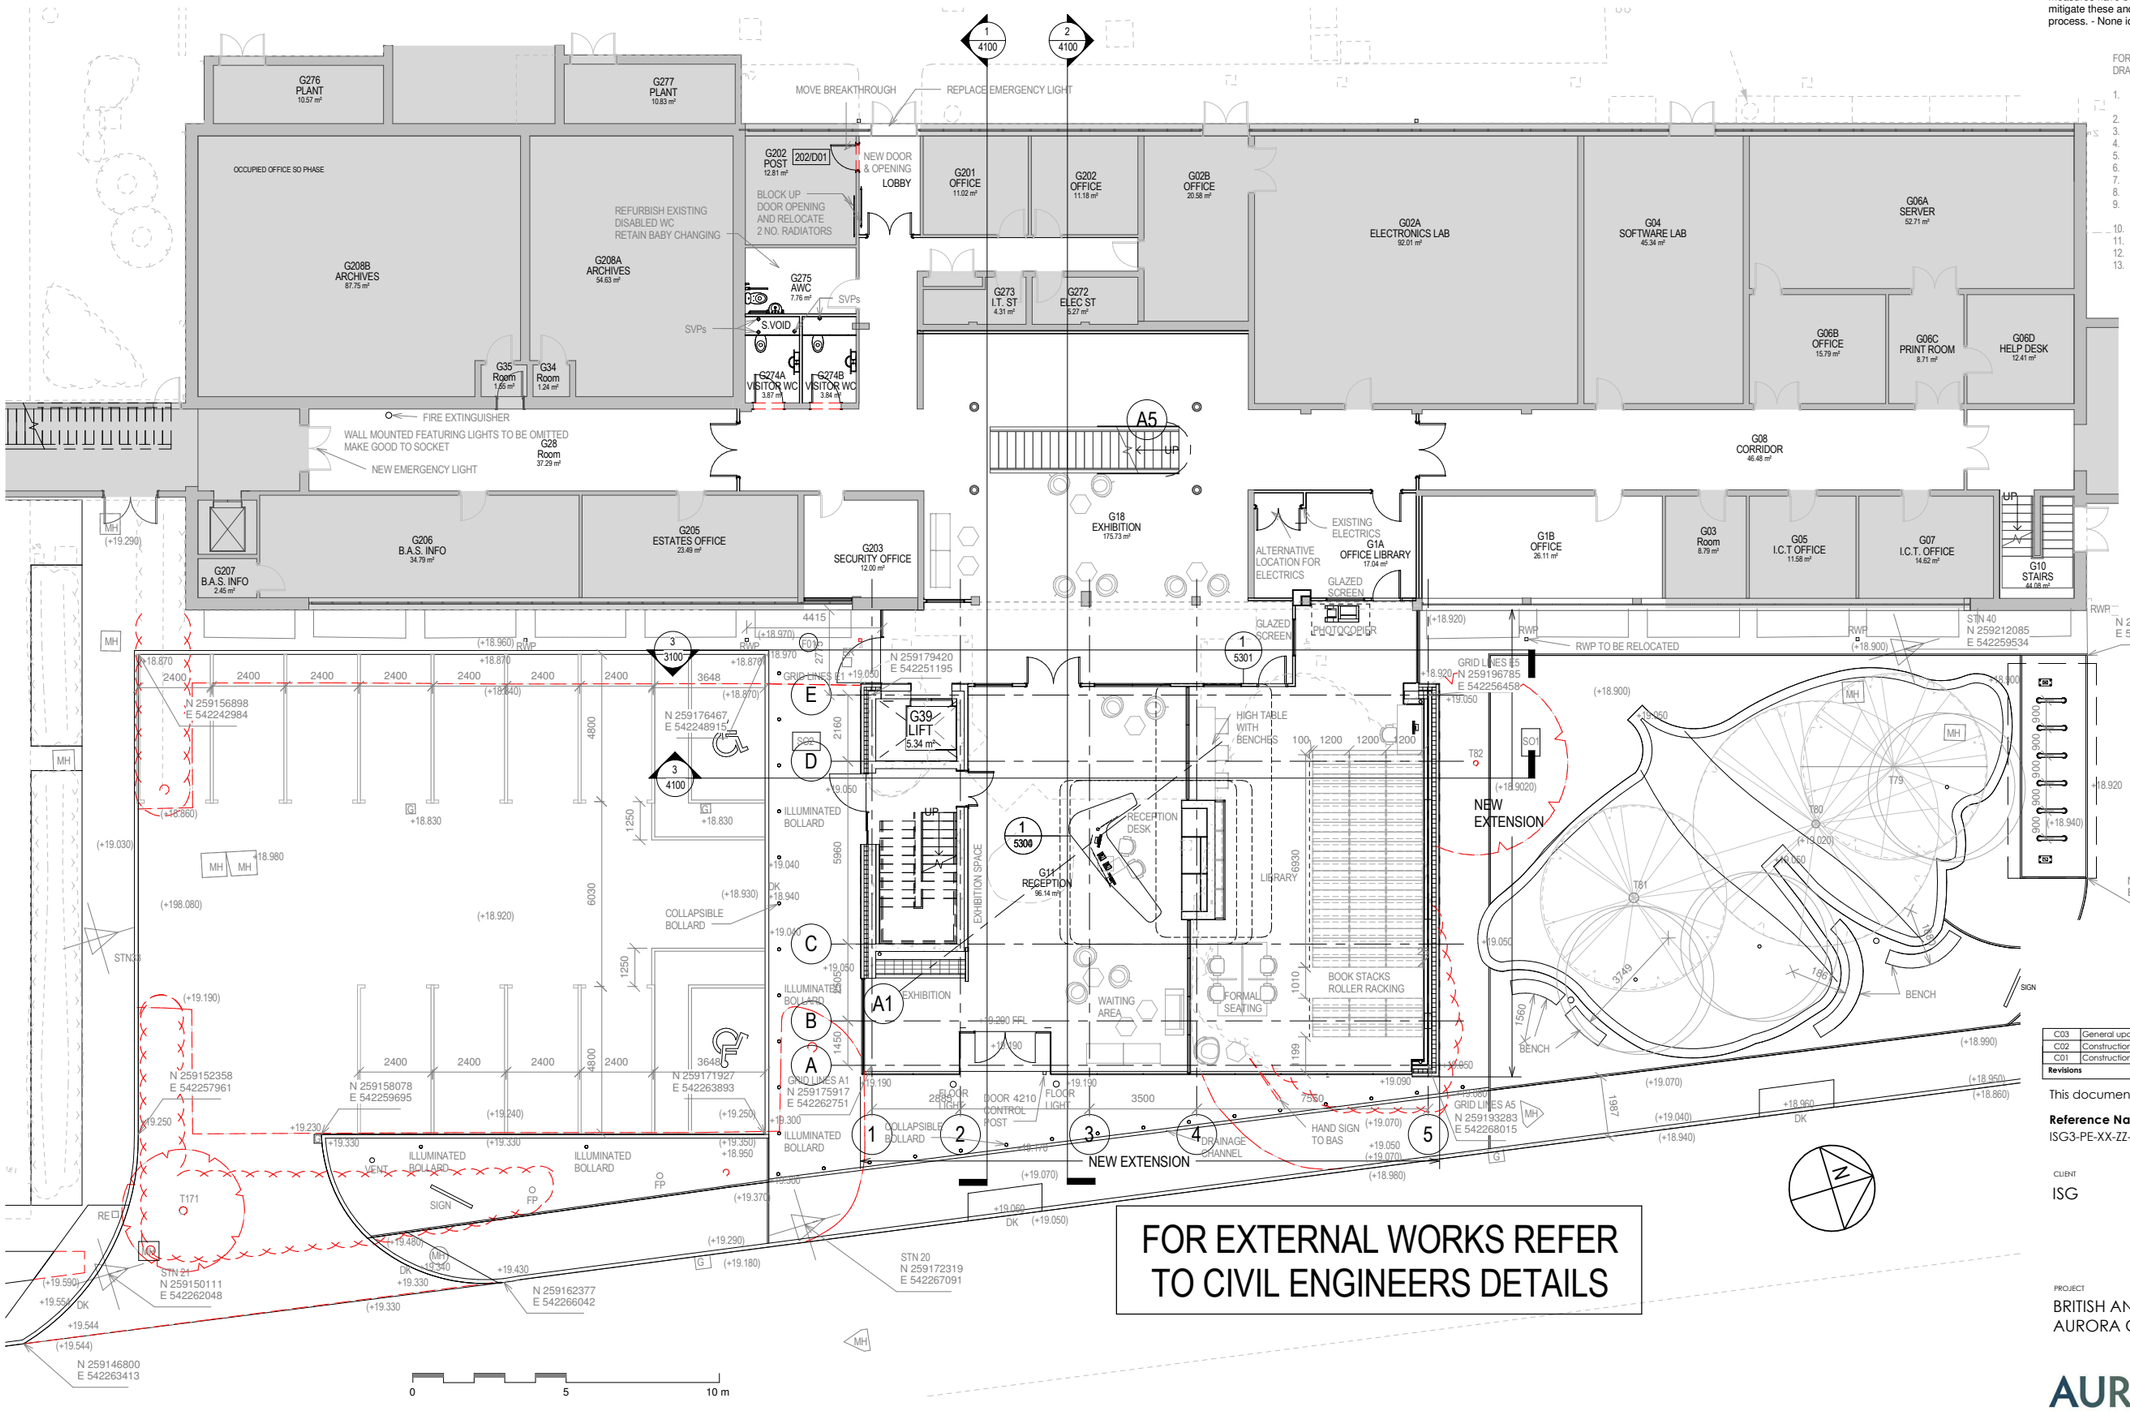

FOR EXTERNAL WORKS REFER TO CIVIL ENGINEERS DETAILS

1 Ground Floor Plan
1 : 100

FOR READING IN CONJUNCTION WITH GENERAL ARRANGEMENT DRAWINGS

1. REFER TO ROOM COLOUR LEGEND FOR USE/DEPARTMENT
2. L SERIES FOR GA'S INCLUDING FINISHES & SETTING OUT
3. S SERIES FOR SCHEDULES
4. R SERIES FOR ROOM PLANS & ELEVATIONS
5. RDS FOR ROOM DATA SHEETS
6. C SERIES FOR COMPONENT DRAWINGS
7. A SERIES FOR DETAILS
8. M&E DRAWINGS, SPECIFICATION AND SCHEDULE
9. STRUCTURAL ENGINEER'S DRAWINGS SPECIFICATION AND SCHEDULE
10. NBS PRELIMINARIES & SPECIFICATION
11. [insert any other relevant project information]
12. REFER TO A1450 / A1451 FOR LOOSE FURNITURE
13. REFER TO LANDSCAPE DRAWINGS

C03	General updates	01.08.16	IC	AC
C02	Construction issue - Office Library G1A	25.04.16	IC	AC
C01	Construction issue	16.03.16	IC	AC
Revisions		Date	Drawn	Chk'd

This document references the following file:-

Reference Name	Status	Revision
ISG3-PE-XX-ZZ-M3-S-0001	S0	

CLIENT
ISG

Architects
Consulting Engineers
Project Managers
Surveyors

PICK EVERARD

Weaver House
9 Looms Lane
Bury St Edmunds
Suffolk
IP33 1HE
Phone 0345 045 0050
Fax 01284 761433
buryoffice@pickeeverard.co.uk
www.pickeeverard.co.uk

PROJECT
BRITISH ANTARCTIC SURVEY
AURORA CAMBRIDGE

AURORA CAMBRIDGE
British Antarctic Survey
NATURAL ENVIRONMENT RESEARCH COUNCIL

DRAWING TITLE	PICK EVERARD PROJECT No.
GROUND FLOOR PROPOSED PLAN CENTRAL SERVICES BUILDING	**160030**
	SCALE - unless otherwise stated: **1 : 100** at A1
(adp drg: L-1000 R 14)	STATUS: **A** / PURPOSE OF ISSUE: **CONSTRUCTION**
DRAWING NUMBER (Project Originator Volume Location Type Role Number): **ISG3-PE-XX-ZZ-DR-A-1200**	REV: **C03**