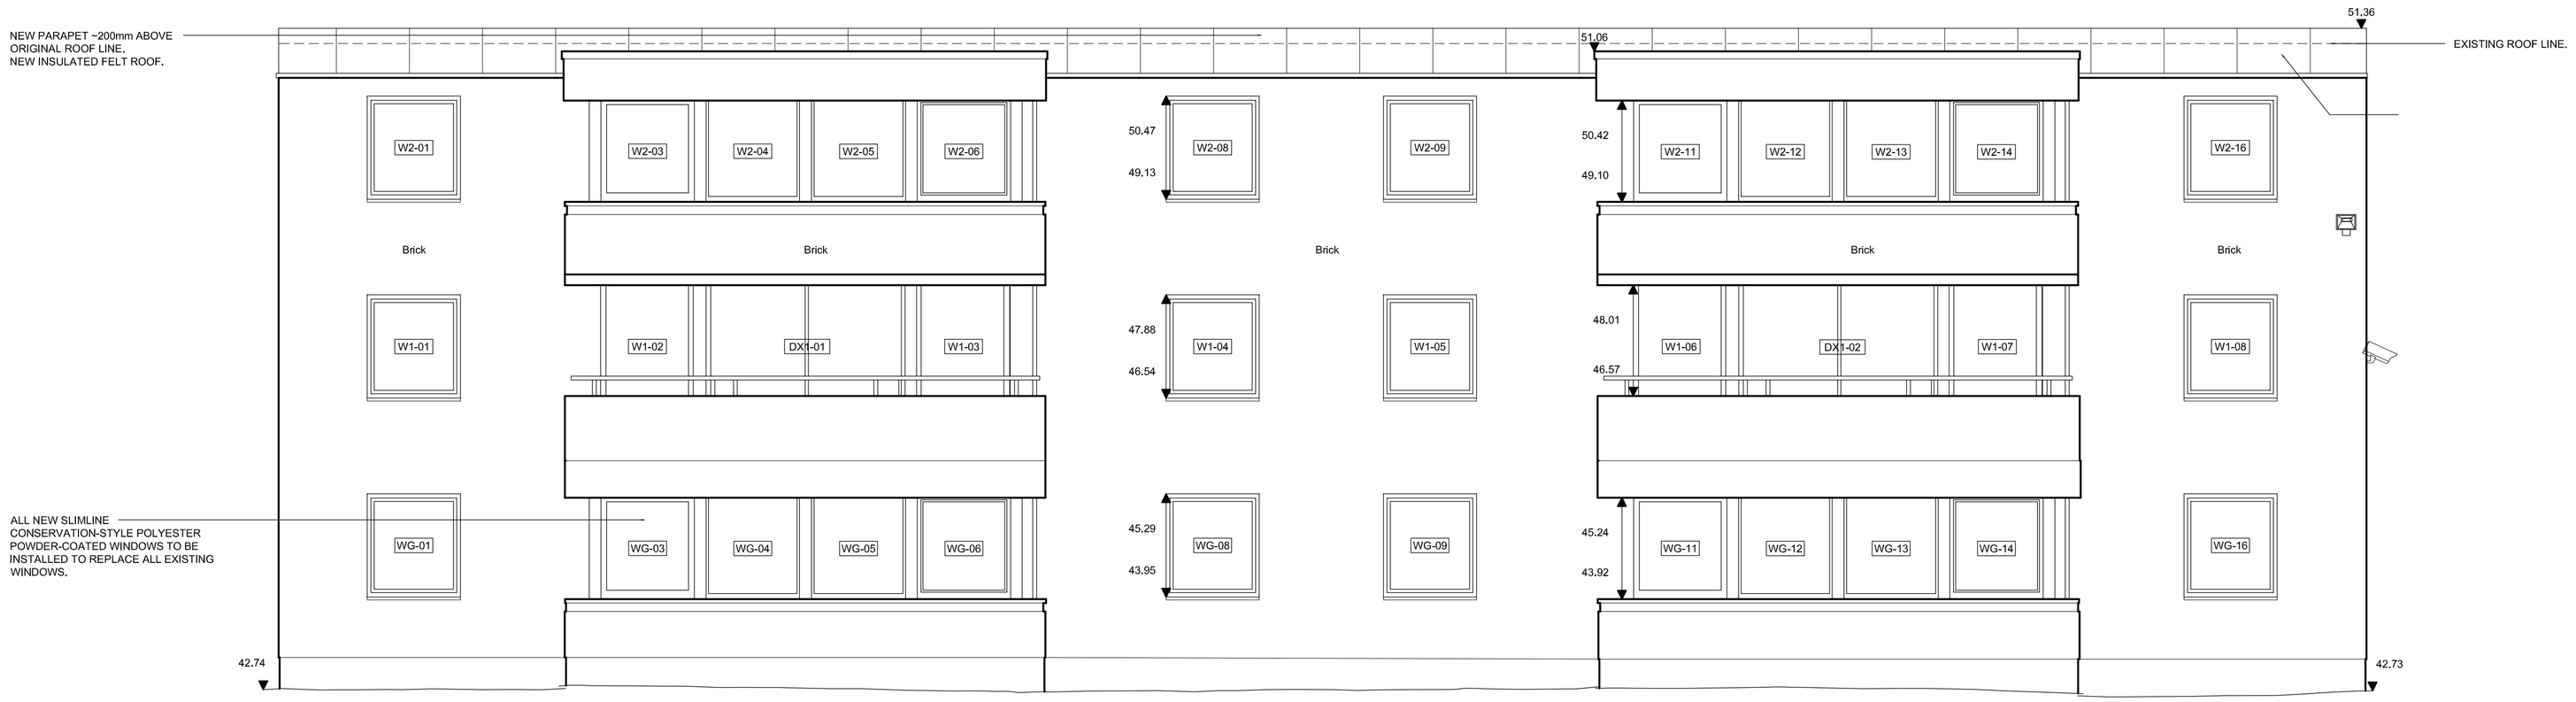

1 SOUTH-WEST ELEVATION
SCALE 1:50 @ A1

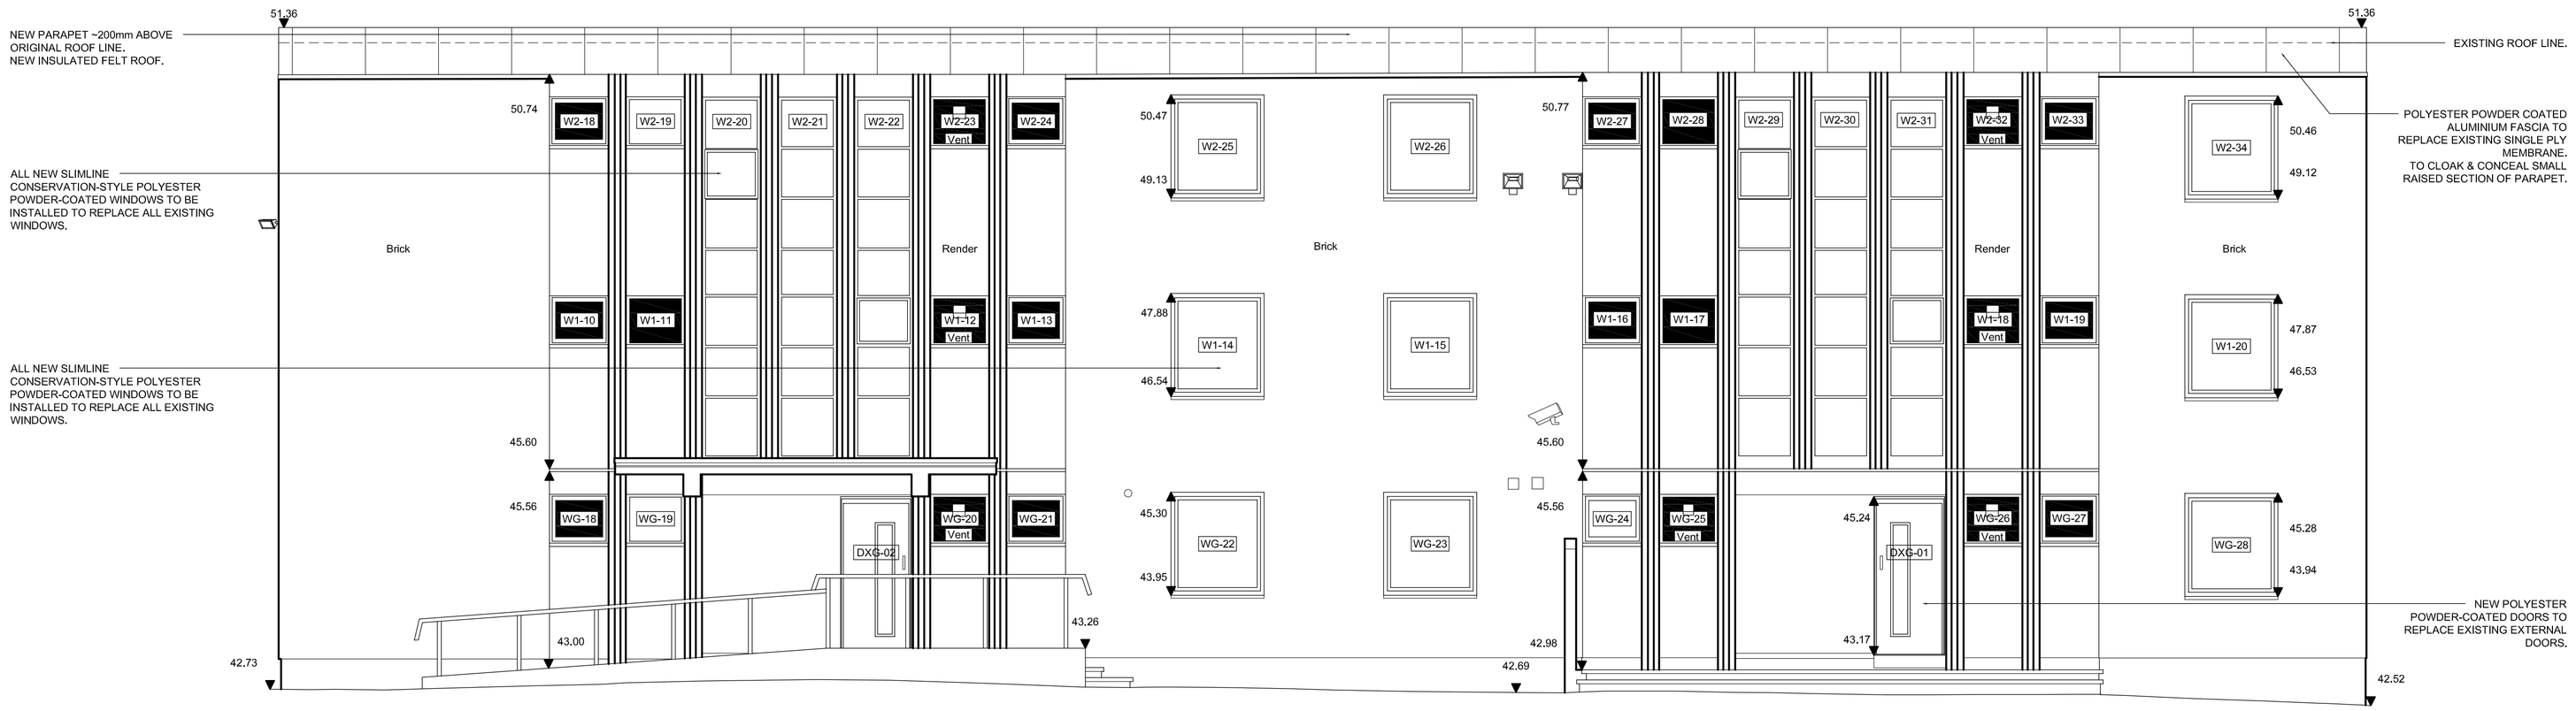

3 NORTH-EAST ELEVATION
SCALE 1:50 @ A1

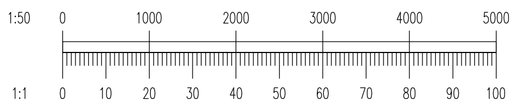

Rev.	Date	Drawn	Description
T2	14.11.23	SD	Pre-Tender Issue

DEVONSHIRE ARCHITECTS
Dombey Court, Pilgrim Centre, Brickhill Drive, Bedford, MK41 7PZ
da@devonshirearchitects.co.uk
T: 01234 247697

Project:

SHUTTLEWORTH CAMPUS SALIX PROJECT

Drawing:

CLAYTON & EDMUNDS HALL PROPOSED ELEVATIONS 1

Stage: TENDER

Scale:	Date:	Drawn:
1:50@A1	OCT 2023	RP

Project: DRG NO: REV:

2211-DA-00-DR-A-325_T2

COPYRIGHT IN THIS DRAWING IS VESTED IN DEVONSHIRE ARCHITECTS LIMITED AND MUST NOT BE REPRODUCED WITHOUT PRIOR APPROVAL OF DEVONSHIRE ARCHITECTS

DO NOT SCALE FROM THIS DRAWING - SCALING FOR PLANNING PURPOSES IS ALLOWED
ALL LEVELS MUST BE CHECKED ON SITE
ALL DIMENSIONS MUST BE CHECKED ON SITE
ALL SETTING OUT MUST BE CHECKED ON SITE
THIS DRAWING MUST NOT BE USED FOR CONSTRUCTION UNLESS ISSUED FOR CONSTRUCTION
IF THERE IS ANY DOUBT ENQUIRE WITH THE AUTHOR