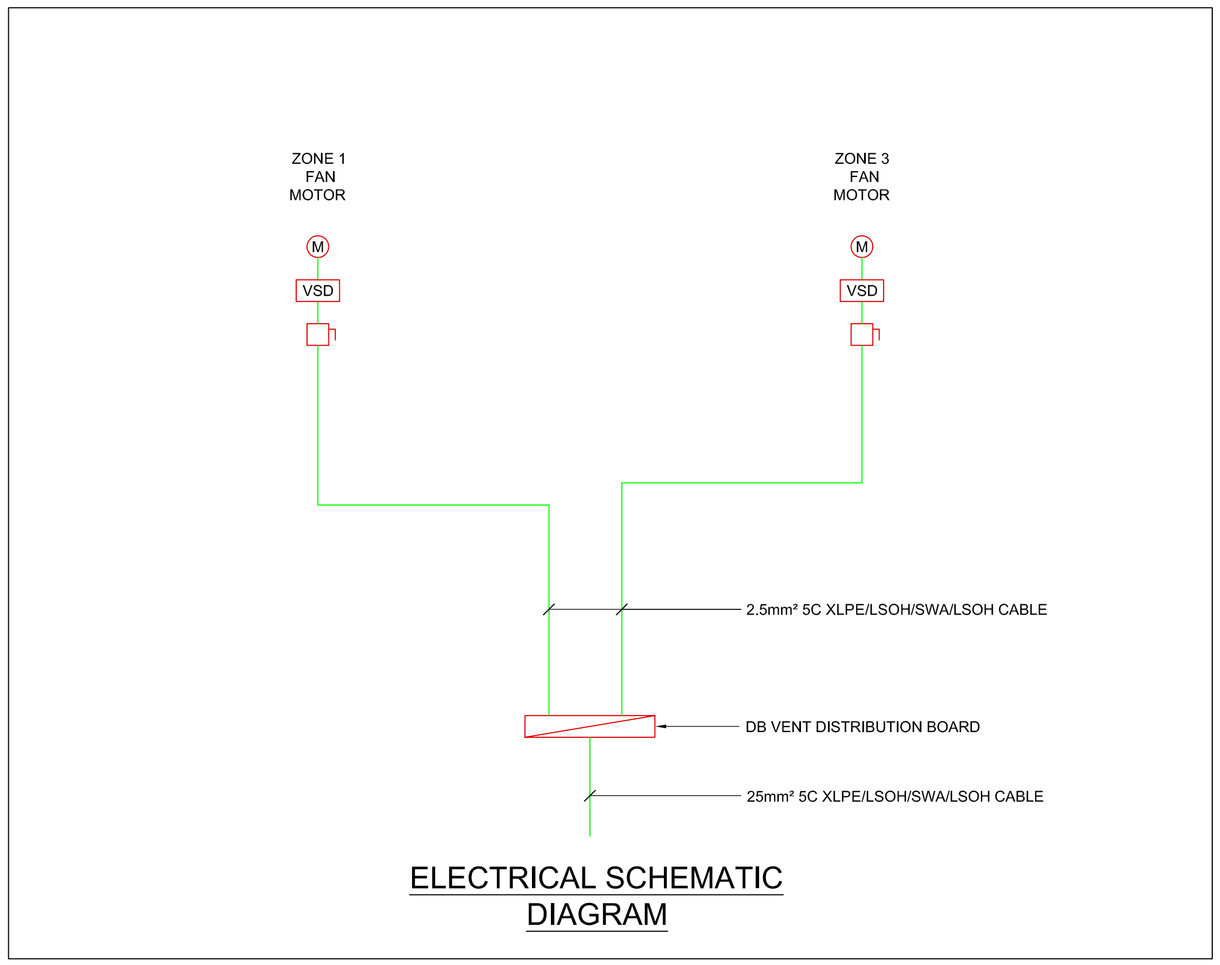

ELECTRICAL SCHEMATIC DIAGRAM

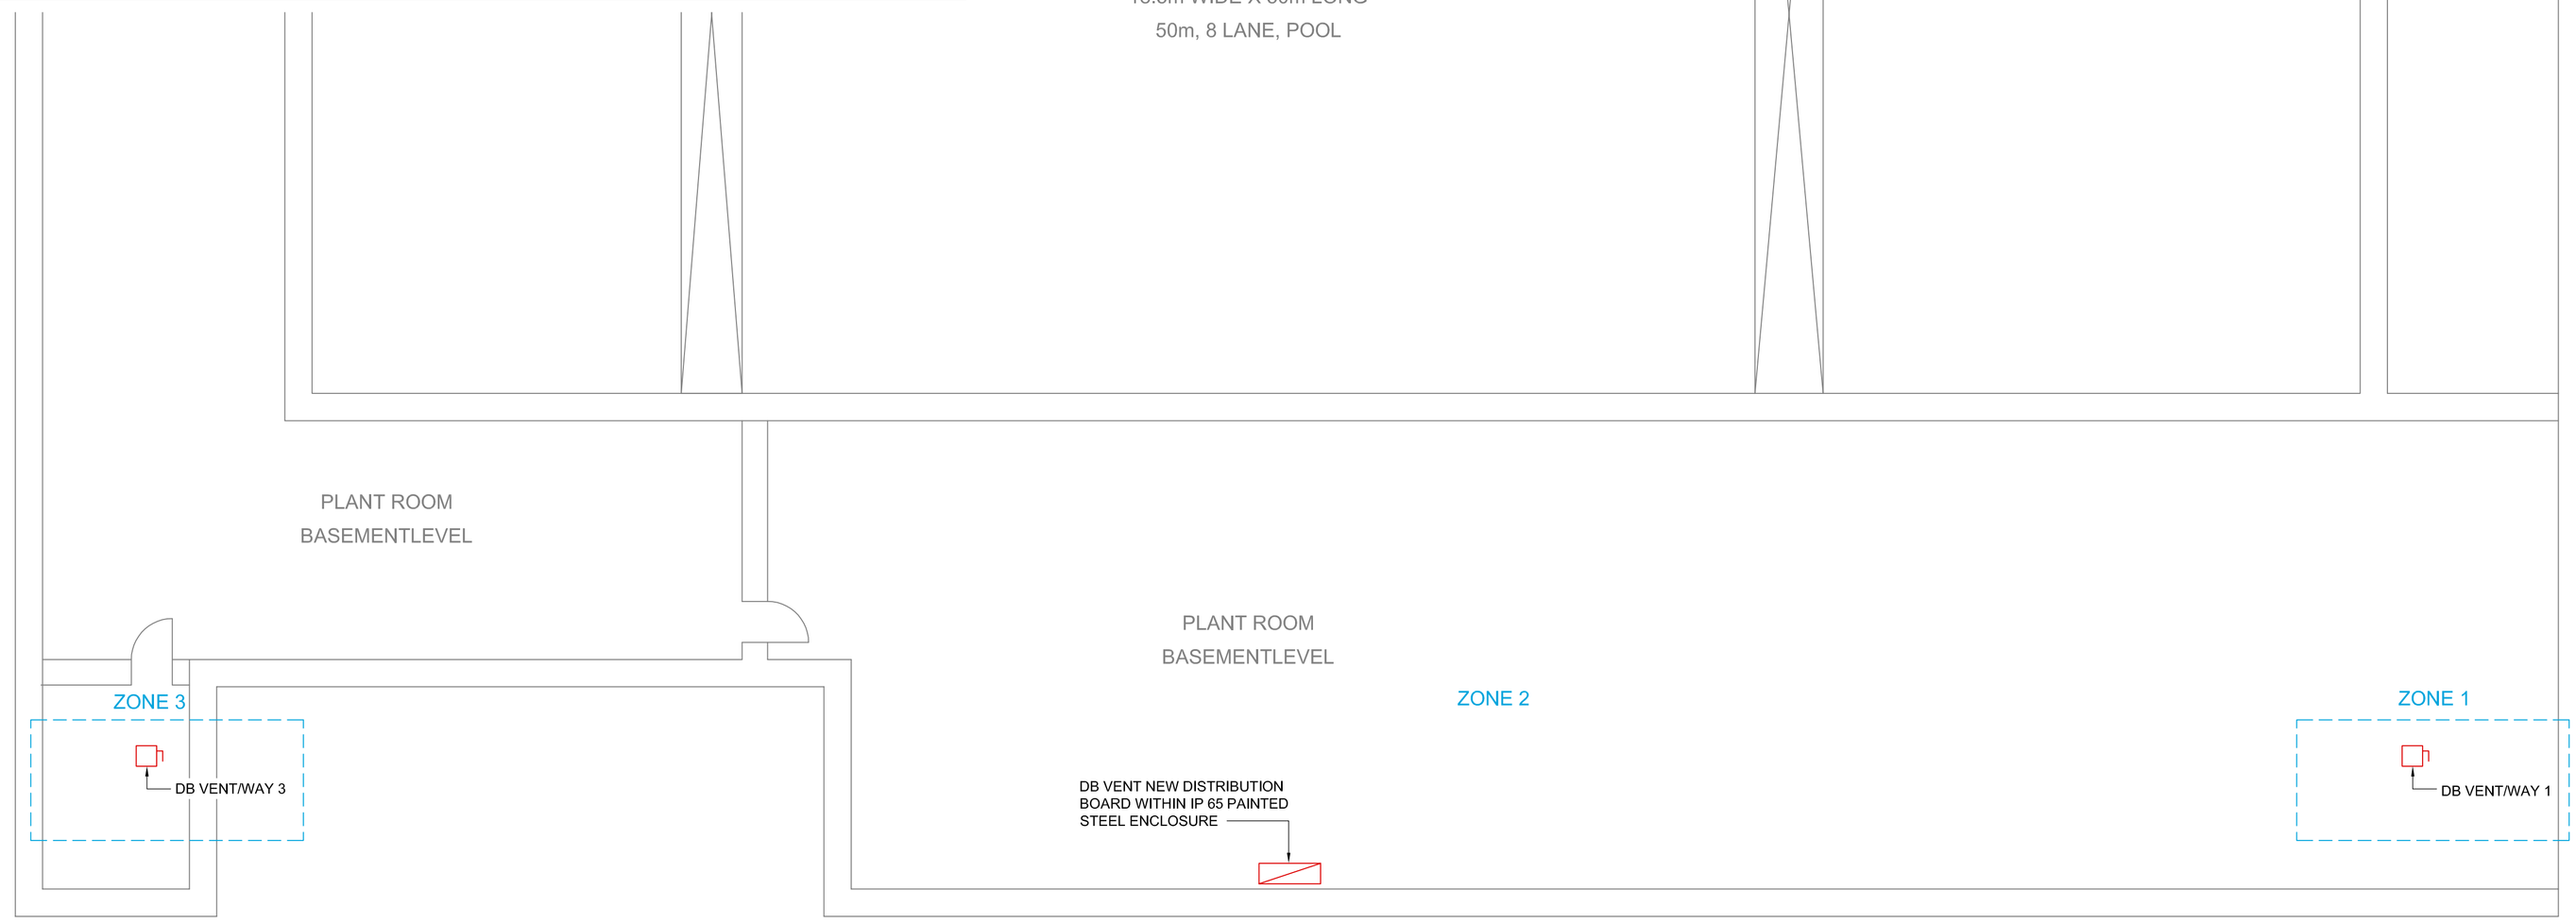

BASEMENT LEVEL

NOTES

This Drawing is presented to the Corby Borough Council in respect of the Corby International Swimming Pool and may not be used or relied on by any other person or by the client in relation to any other matters not covered specifically by the scope of this Drawing.

Notwithstanding anything to the contrary contained in the Drawing, Kier Business Services Limited is obliged to exercise reasonable skill, care and diligence in the performance of the services required by Corby Borough Council and Kier Business Services Limited shall not be liable except to the extent that it has failed to exercise reasonable skill, care and diligence, and this Drawing shall be read and construed accordingly.

This Drawing has been prepared by Kier Business Services Limited and no individual is personally liable in connection with the preparation of this Drawing. By receiving this Drawing and acting on it, the client or any other person accepts that no individual is personally liable whether in contract, tort, for breach of statutory duty or otherwise Kier Business Services Limited has used reasonable endeavours to provide information that is correct and accurate and the Drawing sets out reasonable conclusions that have been reached on the basis of the information available.

© Crown Copyright and database rights 2017 Ordnance Survey 0100056811. You are permitted to use this data solely to enable you to respond to, or interact with, the organisation that provided you with the data. You are not permitted to copy, sub-licence, distribute or sell any of this data to third parties in any form.

NOTES:

SKETCH DRAWING TO INDICATIVE OF DESIGN INTENT ONLY AND TO BE MEASURED ON SITE.

REFER TO THE ASSOCIATED ELECTRICAL SPECIFICATION.

Version	Amendment	Author & Date	Checked & Date	Approved & Date
P01	Tender Issue.	BS 18-11-19	MG 18-11-19	OT 18-11-19

KIER

Issuing Office: Liverpool Exchange Office	Telephone: 0151 600 5500
E-mail: mark.gardiner@kier.co.uk	
Internal Project Number: 10005163	
Client: Corby Borough Council	
Project Name: Corby International Swimming Pool	
Drawing Title: Electrical Supplies for Basement Ventilation Basement	

Scale	Original Size	RIBA 2013 Stage	
N.T.S.	A1	Stage A4	
Date	Drawn	Checked	Approved
November 2019	BS	MG	RE

Drawing Number: 23700-KBS-01-ZZ-DR-E-5000 (Project Code | Origin | Volume | Level | Type | Role | Number)

Status: D2

Revision: P01

© Kier Business Services Limited