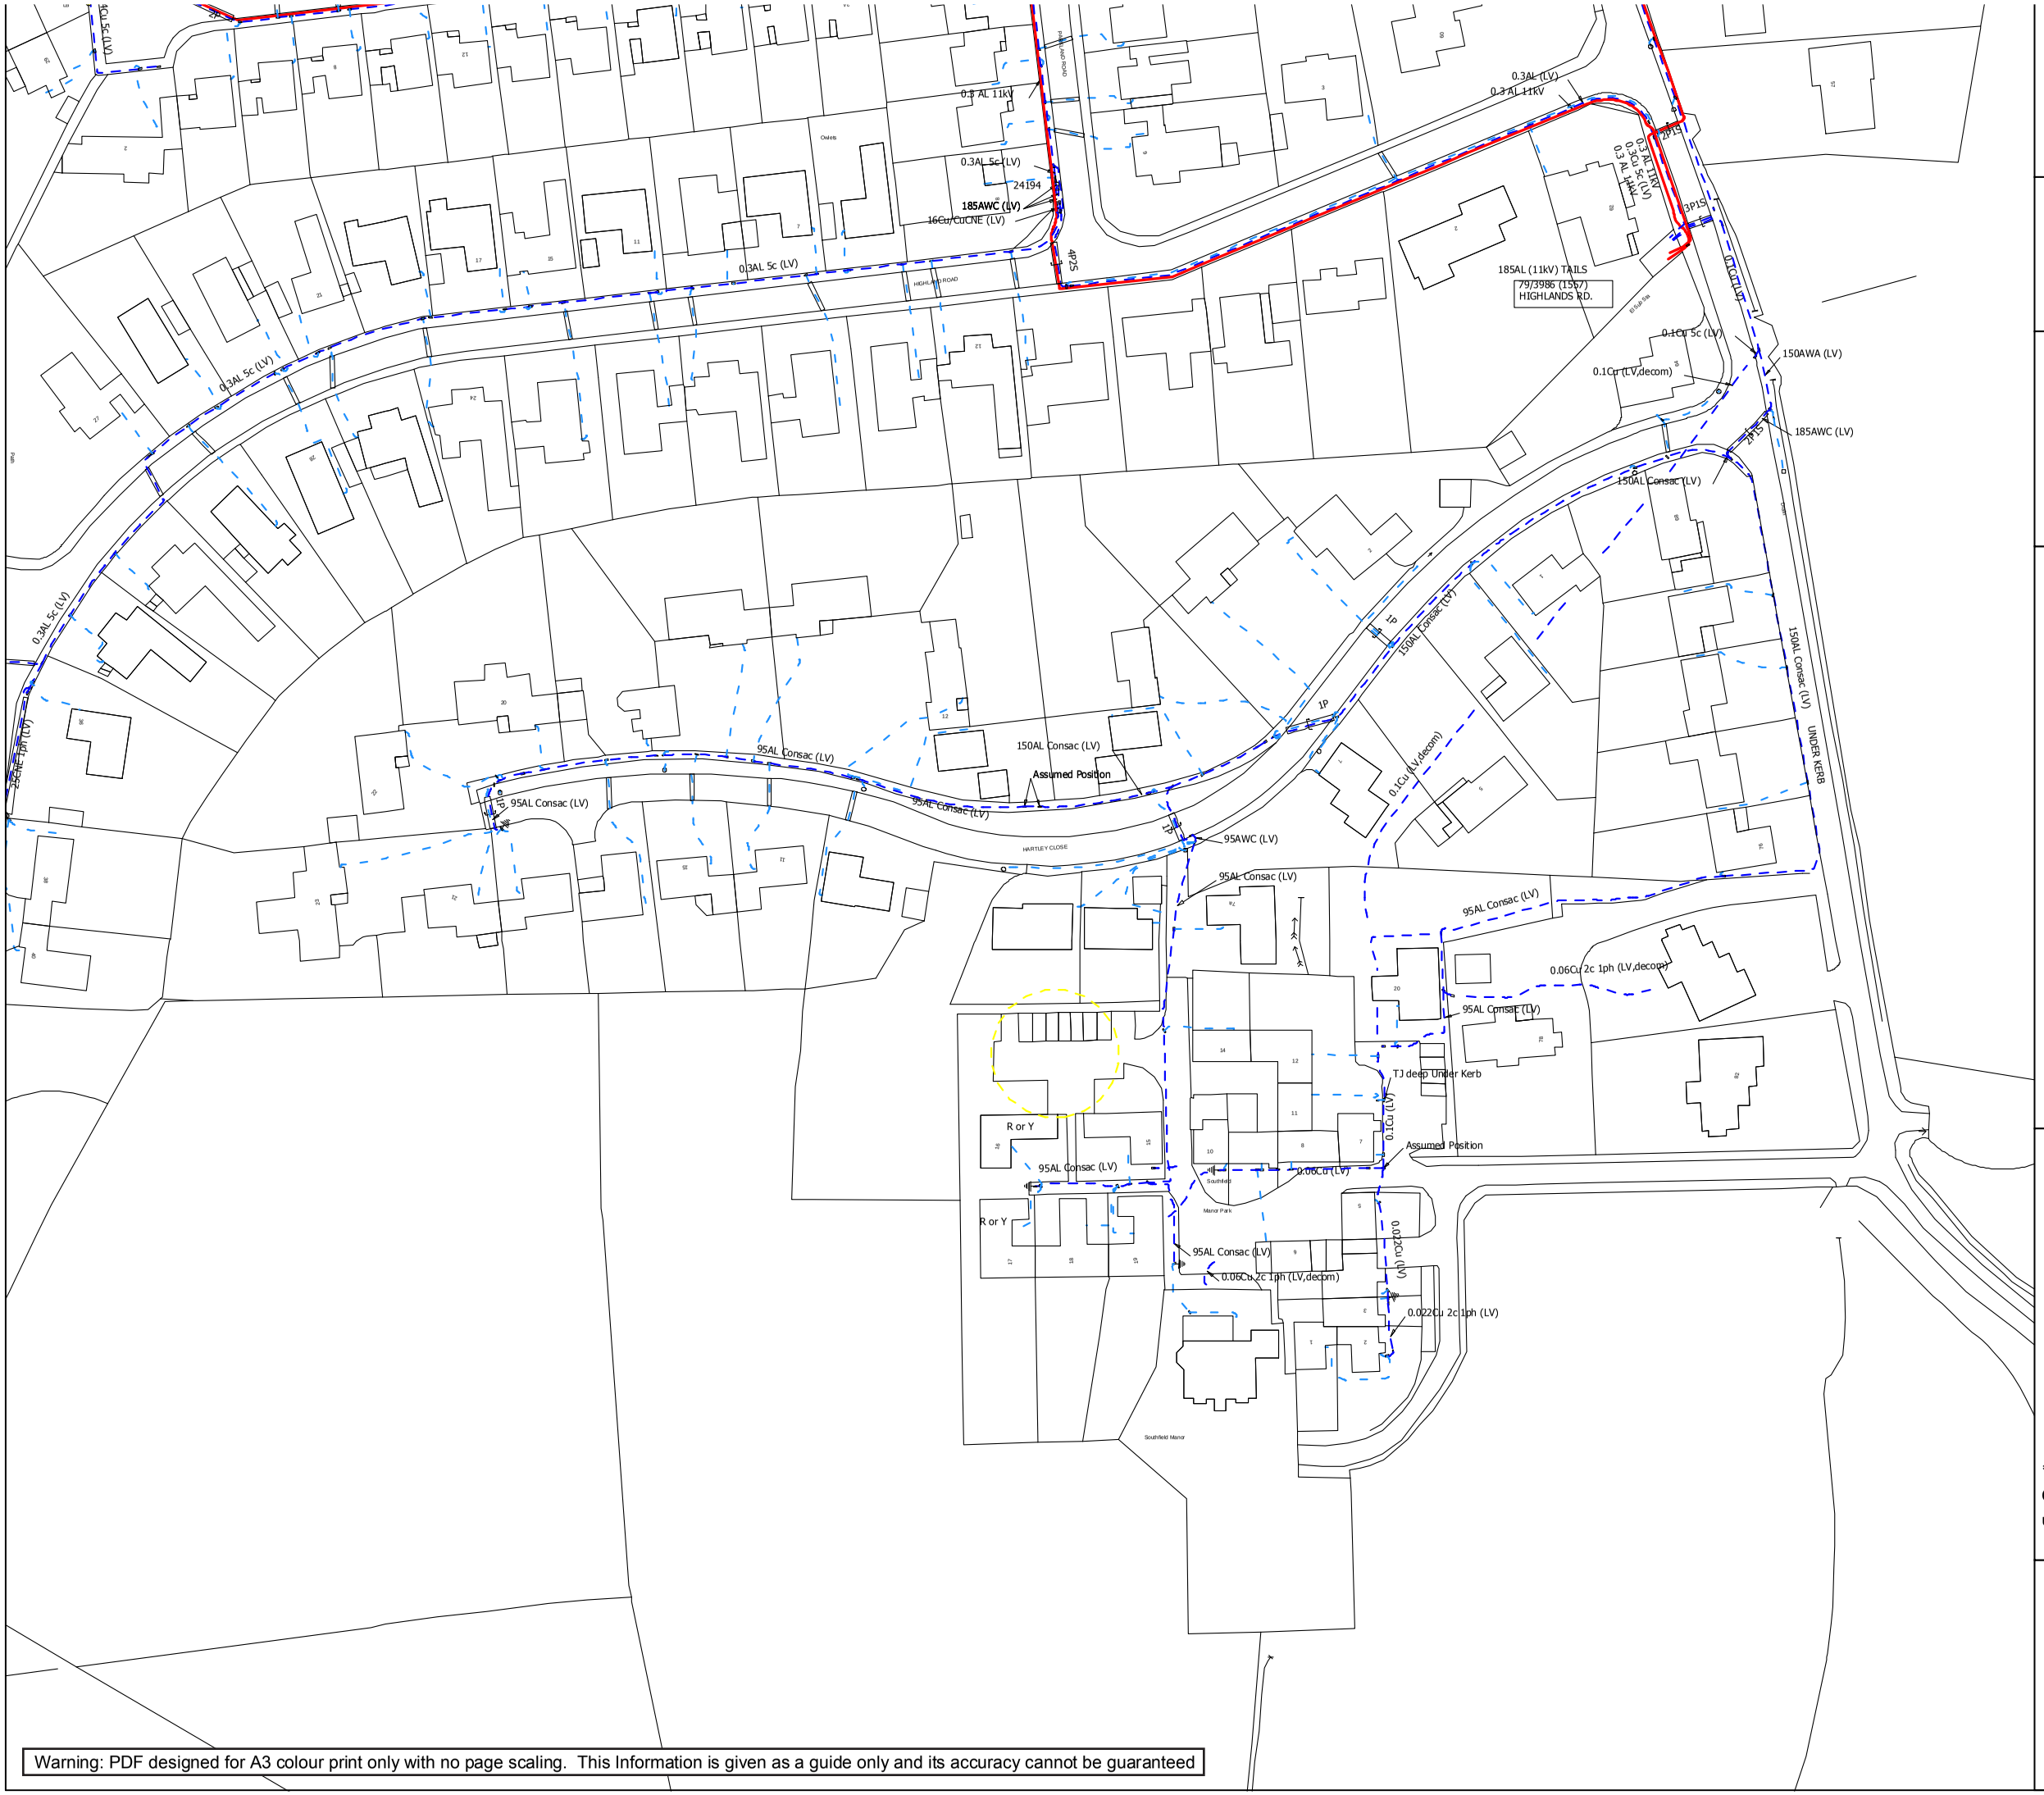


Warning: PDF designed for A3 colour print only with no page scaling. This Information is given as a guide only and its accuracy cannot be guaranteed

Plans generated by DigSAFE Pro (tm) software provided by PelicanCorp

**WESTERN POWER DISTRIBUTION**

*Serving the Midlands, South West and Wales*

Map Response
Western Power Distribution
Toll End Road, Tipton
DY4 0HH
Phone 0121 623 9780

Date Requested: 10/05/2013
Job Reference: 877546
Site Location: 395630 219478
Requested by: MR Geoff Beer
Your Scheme/Reference: Southfield Manor

1:1250 Area or Circle dig site
1:500 Line dig site

## IMPORTANT NOTICES

- These plans are provided as a general guide only. Services or recent additions to the network may not be shown.
- Cables, overhead lines & substations owned by other electricity network owners or private companies may be present but will not be shown.
- You should always verify exact locations of cables using a cable locator and by careful use of hand tools in accordance with HSE guidance note HSG47.
- When working within 10m of any overhead electric line you should follow the requirements of HSE Guidance Note GS6.
- For further advice on working near our electricity cables or lines, call our Contact Centre on 0800 096 3080.
- **Report damage to 0800 328 1111 immediately – KEEP EVERYONE AWAY FROM THE AREA**

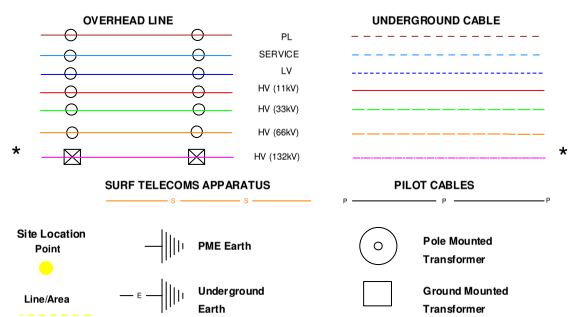


*Advice should be sought from the Western Power Distribution Contact Centre for any work that is to take place in proximity to 132kV underground cables and 132kV overhead lines – 0800 096 3080

Crown Copyright © All Rights Reserved. Ordnance Survey Licence numbers: EL27318X, 100024877 and 100021807.
WPD Copyright: This copy has been made by or with the authority of Western Power Distribution (WPD) pursuant to Section 47 of the Copyright Designs and Patents Act 1988 unless that Act provides a relevant exception to copyright the copy must not be copied without the prior permission of the copyright owner