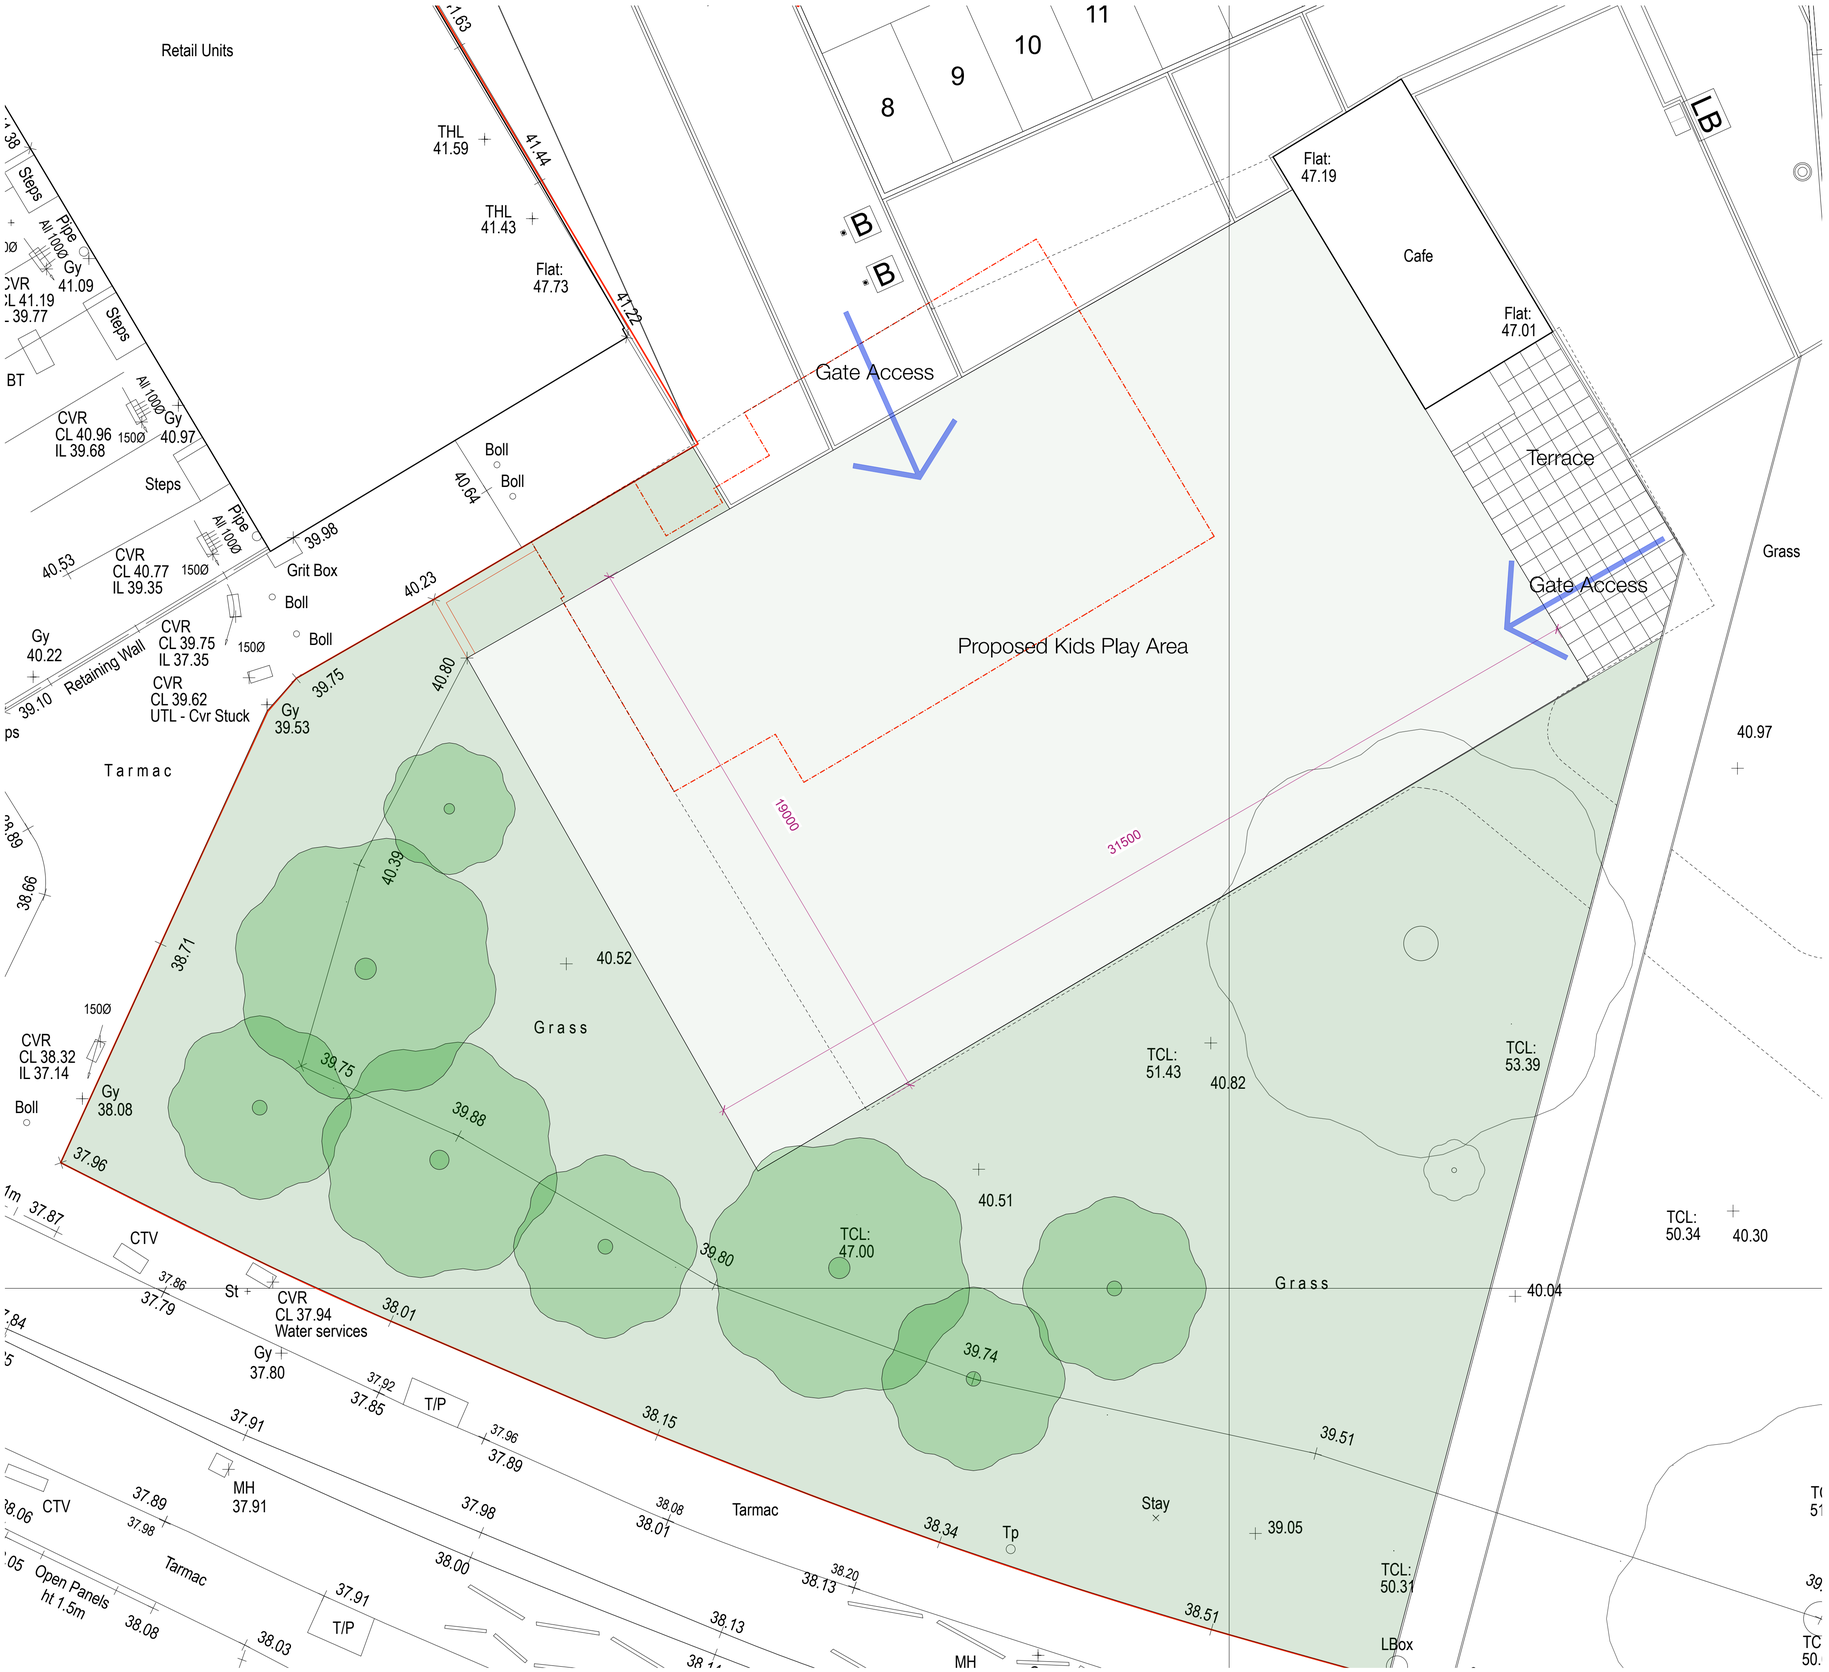

REV.	DATE	DESCRIPTION	BY

Allan Joyce Architects

Architects, Landscape & Interior Design

16-20 Bath Street, Nottingham NG1 1DF

T 0115 841 8418 E design@allanjoycearchitects.co.uk

F 0115 950 7161 W www.allanjoycearchitects.co.uk

CLIENT
Rushcliffe Borough Council

PROJECT
Cotgrave Retail Centre
Public Realm

DRAWING
Kids Play Area

PROJECT NUMBER	SCALE	DATE
3079	1:100 @ A1	Apr-18

DRAWING NUMBER	REVISION	STATUS	BY
313	-	Preliminary	TE

This drawing is copyright and remains the property of Allan Joyce Architects Ltd

Generally do not scale drawings. All dimensions to be checked on site.