0 100mm

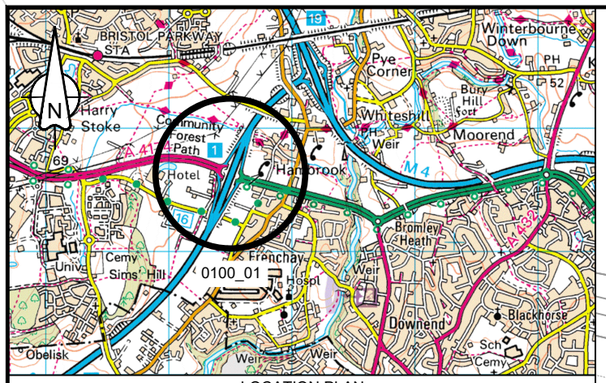

LOCATION PLAN
Scale 1:50,000

FOR INFORMATION ONLY

A4174

M32 J1

M32 NORTHBOUND

M32 SOUTHBOUND

A4174

Balancing Pond

Brook

Streamside Farm

Tanks

GLOUCESTER ROAD

Brook House

Posts

Brook

The Willows

Tudor Rose

COMMON MEAD LANE

Driving Range

Cattery

Kennels

The Meads

Bristol Golf Centre

The John Jenkins Pavilion

FENBROOK CLOSE

7.2

7.2

7.1

7.1

7

7

6.9

6.9

THIS MAP IS REPRODUCED FROM ORDNANCE SURVEY MATERIAL WITH THE PERMISSION OF ORDNANCE SURVEY ON BEHALF OF THE CONTROLLER OF HER MAJESTY'S STATIONERY OFFICE © CROWN COPYRIGHT. UNAUTHORISED REPRODUCTION INFRINGES CROWN COPYRIGHT AND MAY LEAD TO PROSECUTION OR CIVIL PROCEEDINGS. AL 100030649 2020

CLIENT: highways england

AGENT: KIER

SCHEME NAME	M4 J19 & M32 J1 & J3 LIGHTING REPLACEMENT
DRAWING TITLE	M32 J1 LOCATION PLAN

DRAWN :	MT	SCALE :	1:2000	DRAWING STATUS	
DESIGN :	MT	DIMENSIONS :	m	WORK IN PROGRESS	
CHKD :	JH	ORIG DWG SIZE:	A3	PRELIMINARY DRAWING	
APPD :	DRS	COPYRIGHT© KIER		EXTERNAL ISSUE	✓
DATE :	15/05/20			AS-BUILT	
SUITABILITY:	S2	FOR INFORMATION			

REV	DETAILS	CHKD	APPD	DATE
C1	FOR INFORMATION	JH	DRS	15/05/20

DRAWING NUMBER

PROJECT	ORIGINATOR	VOLUME	LOCATION	TYPE	ROLE	NUMBER
HE570129A	KIER	HLG	M32_J1_SR	DE	EO	0100_01

SCHEME REFERENCE No. 570129A

REVISION C 1

File ref - \\uk.corp.local\data\highways\swdsc_data\street lighting feasibility\570129a m4 j19 & m32 j1&j3 lighting replacement\m32 - j1\3 design\cad\01 - live drawing\he570129a-kier-hlg-m32_j1_sr-de-eo-0100_01 [location plan].dwg Plotted 15.05.2020 by Morgan.Trimnell