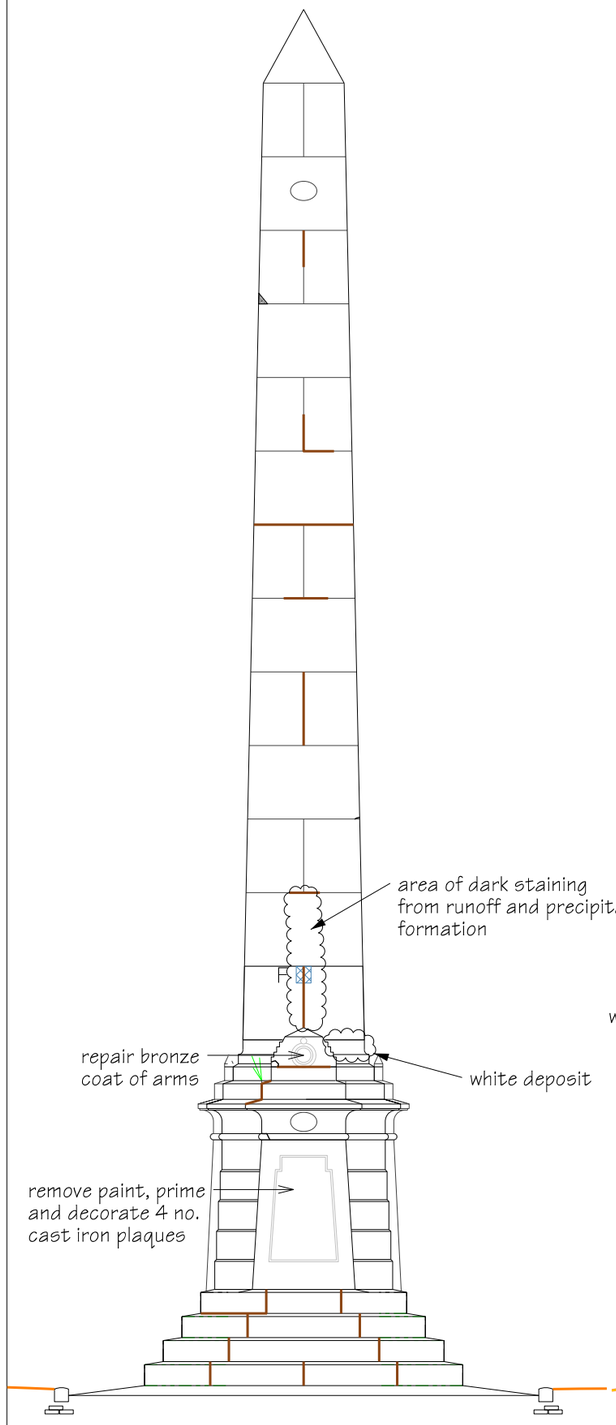

EAST ELEVATION

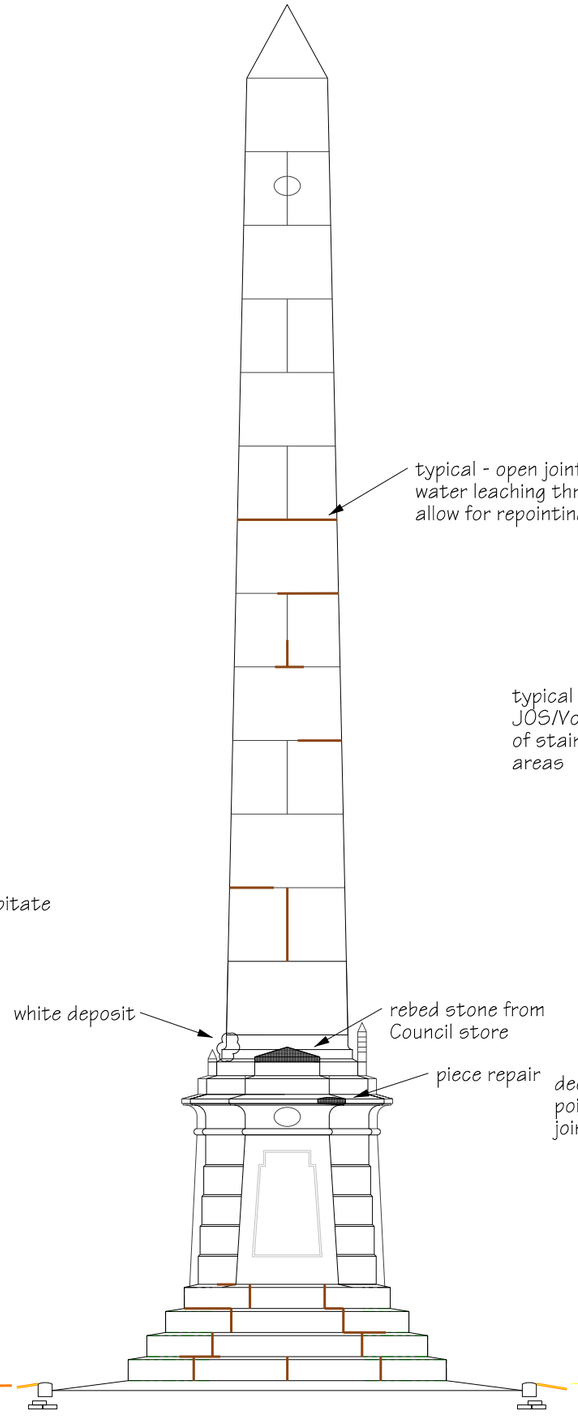

SOUTH ELEVATION

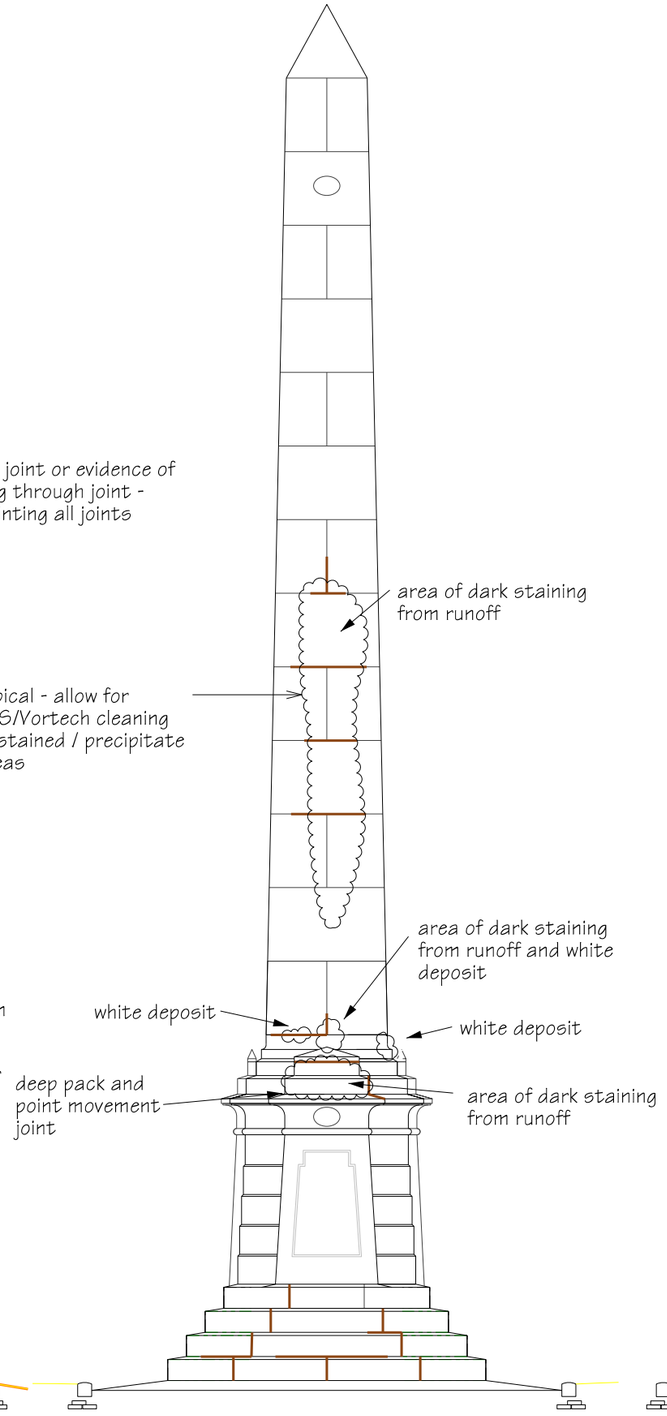

WEST ELEVATION

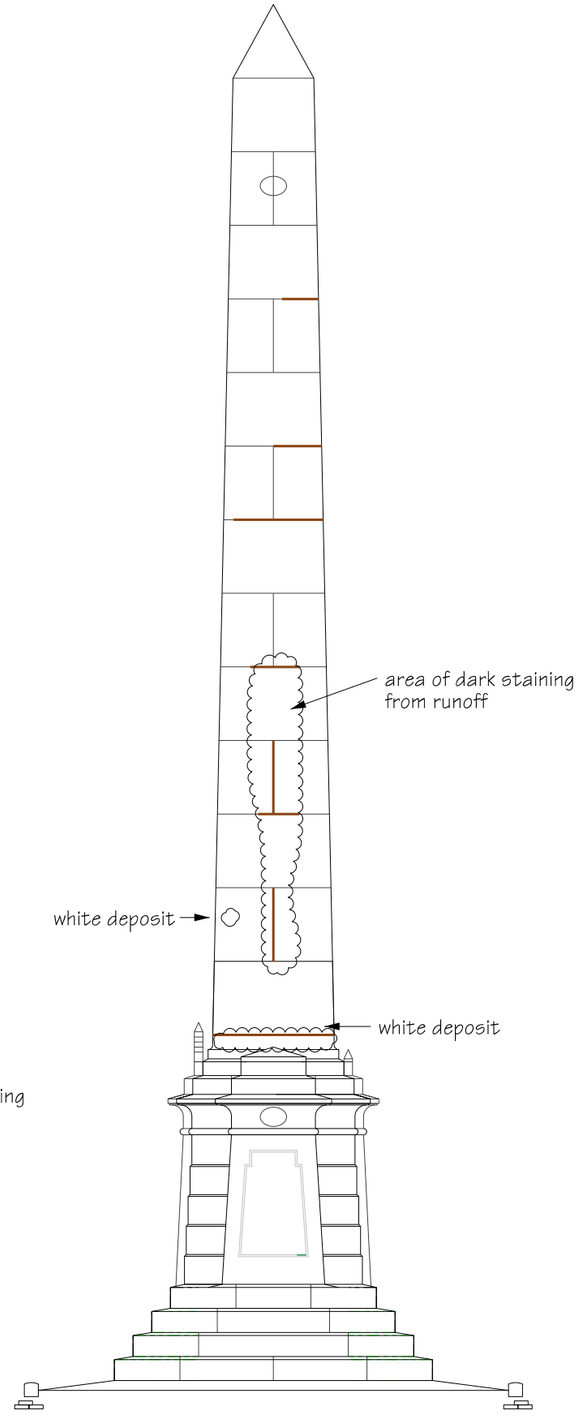

NORTH ELEVATION

1 0 1 2 3 4 5

Metres

Columba Cook - Architects
106 Bargates, Christchurch, Dorset, BH23 1QP
T: 01202 479256 F: 01202 490027 E: studio@columba.co.uk

PROJECT: Repair and Conservation of the Burrard Neale Monument, Walhampton, Lymington	SCALE: 1:100	SIZE: A3	DRG No: A4
DRAWING TITLE: Elevations	DATE: Feb 2018	PROJECT No: 0559	REV: