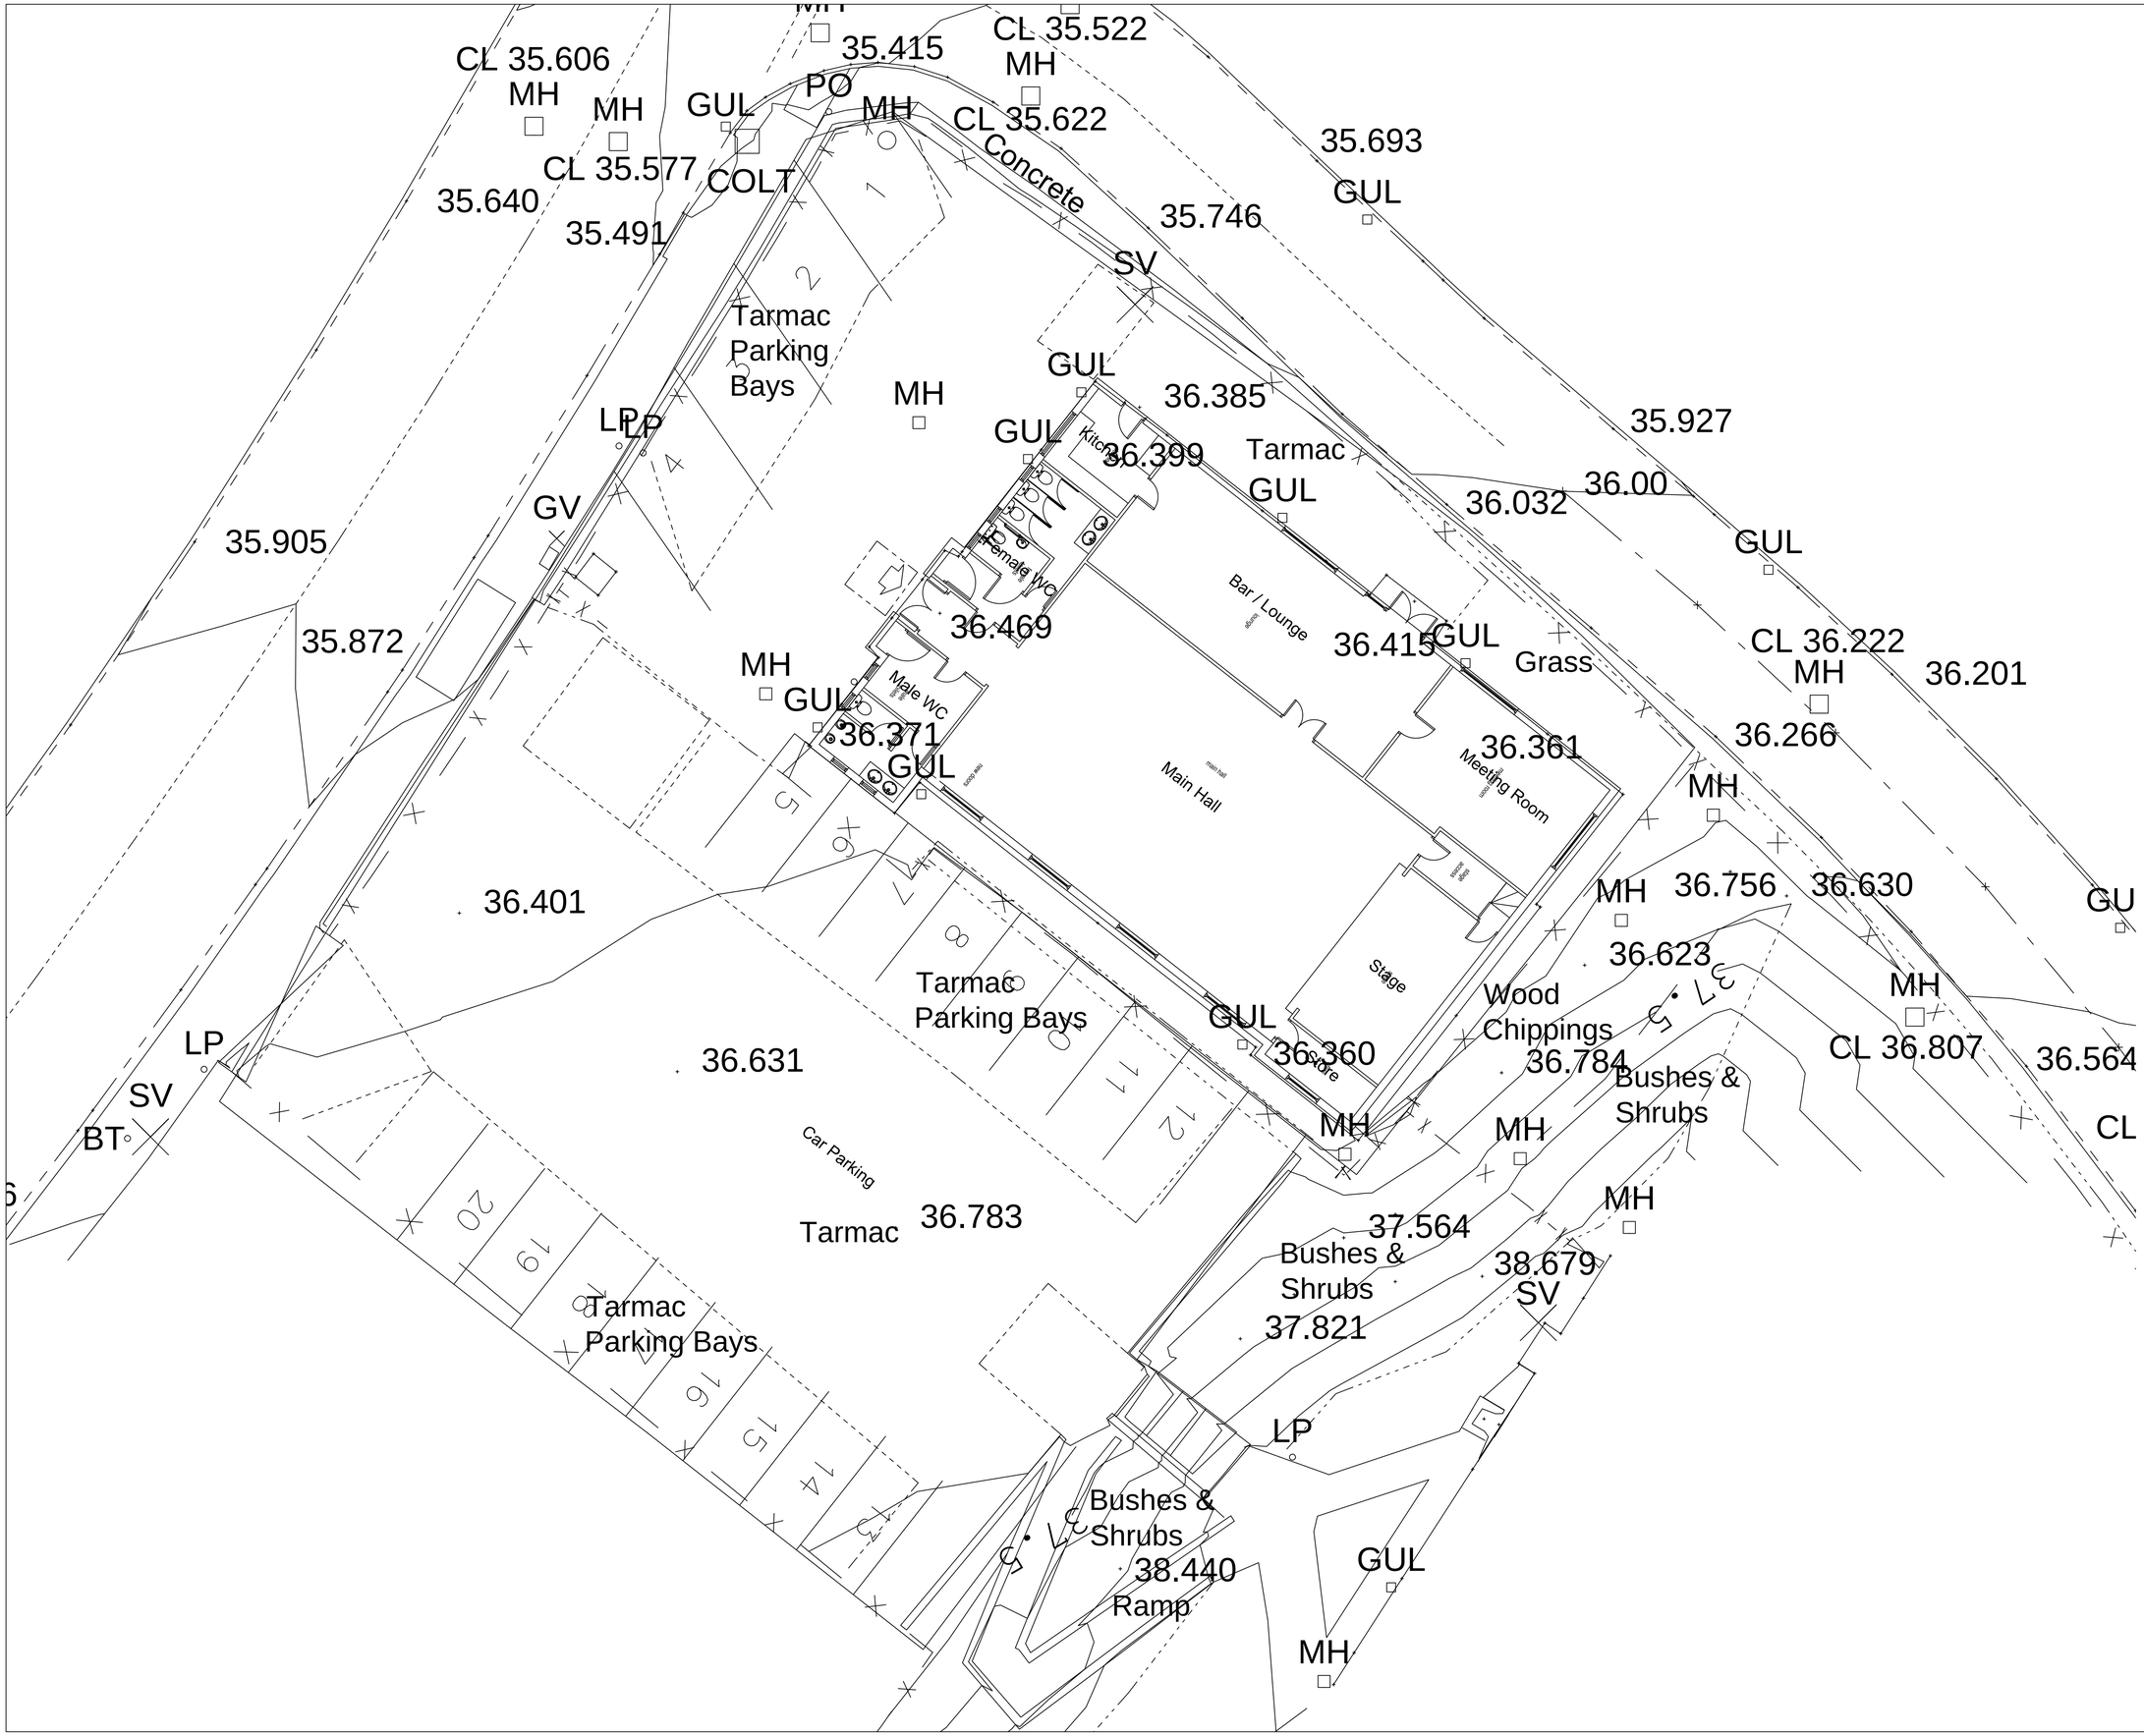

© 2015 This drawing is copyright of Mitchell + Proctor and must not be copied or reproduced without prior written approval of Mitchell + Proctor. All rights reserved.

N O T E S :
All works to be carried out in accordance with the current Building Regulations, British Standards and Codes of Practice and to the satisfaction of the Local Authority Building Inspector.
All dimensions are to be checked on site prior to the commencement of any works. Any discrepancies to be reported **PRIOR** to the commencement of the relevant works.

Rev:	Description:	Date:

PLANNING

MITCHELL + PROCTOR
Chartered Architects.
Meadow View (Unit 5),
Peak Gateway Business Park,
Baslow Road
Chesterfield. S42 7DA.
Email - stephen@mitchellproctor.co.uk
Tel : 01246 567 539

Client:	BRINSWORTH PARISH COUNCIL
Project:	BRINSWORTH COMMUNITY CENTRE
Project Address:	BRINSWORTH LANE BRINSWORTH ROTHERHAM S60 5DG
Drawing Title:	EXISTING SITE PLAN
Scale: 1:100 @ A1	**Date:** 1 SEPT 2015
Drawn: PC	**Checked:** SKH

Drawing No.:
15-507-01