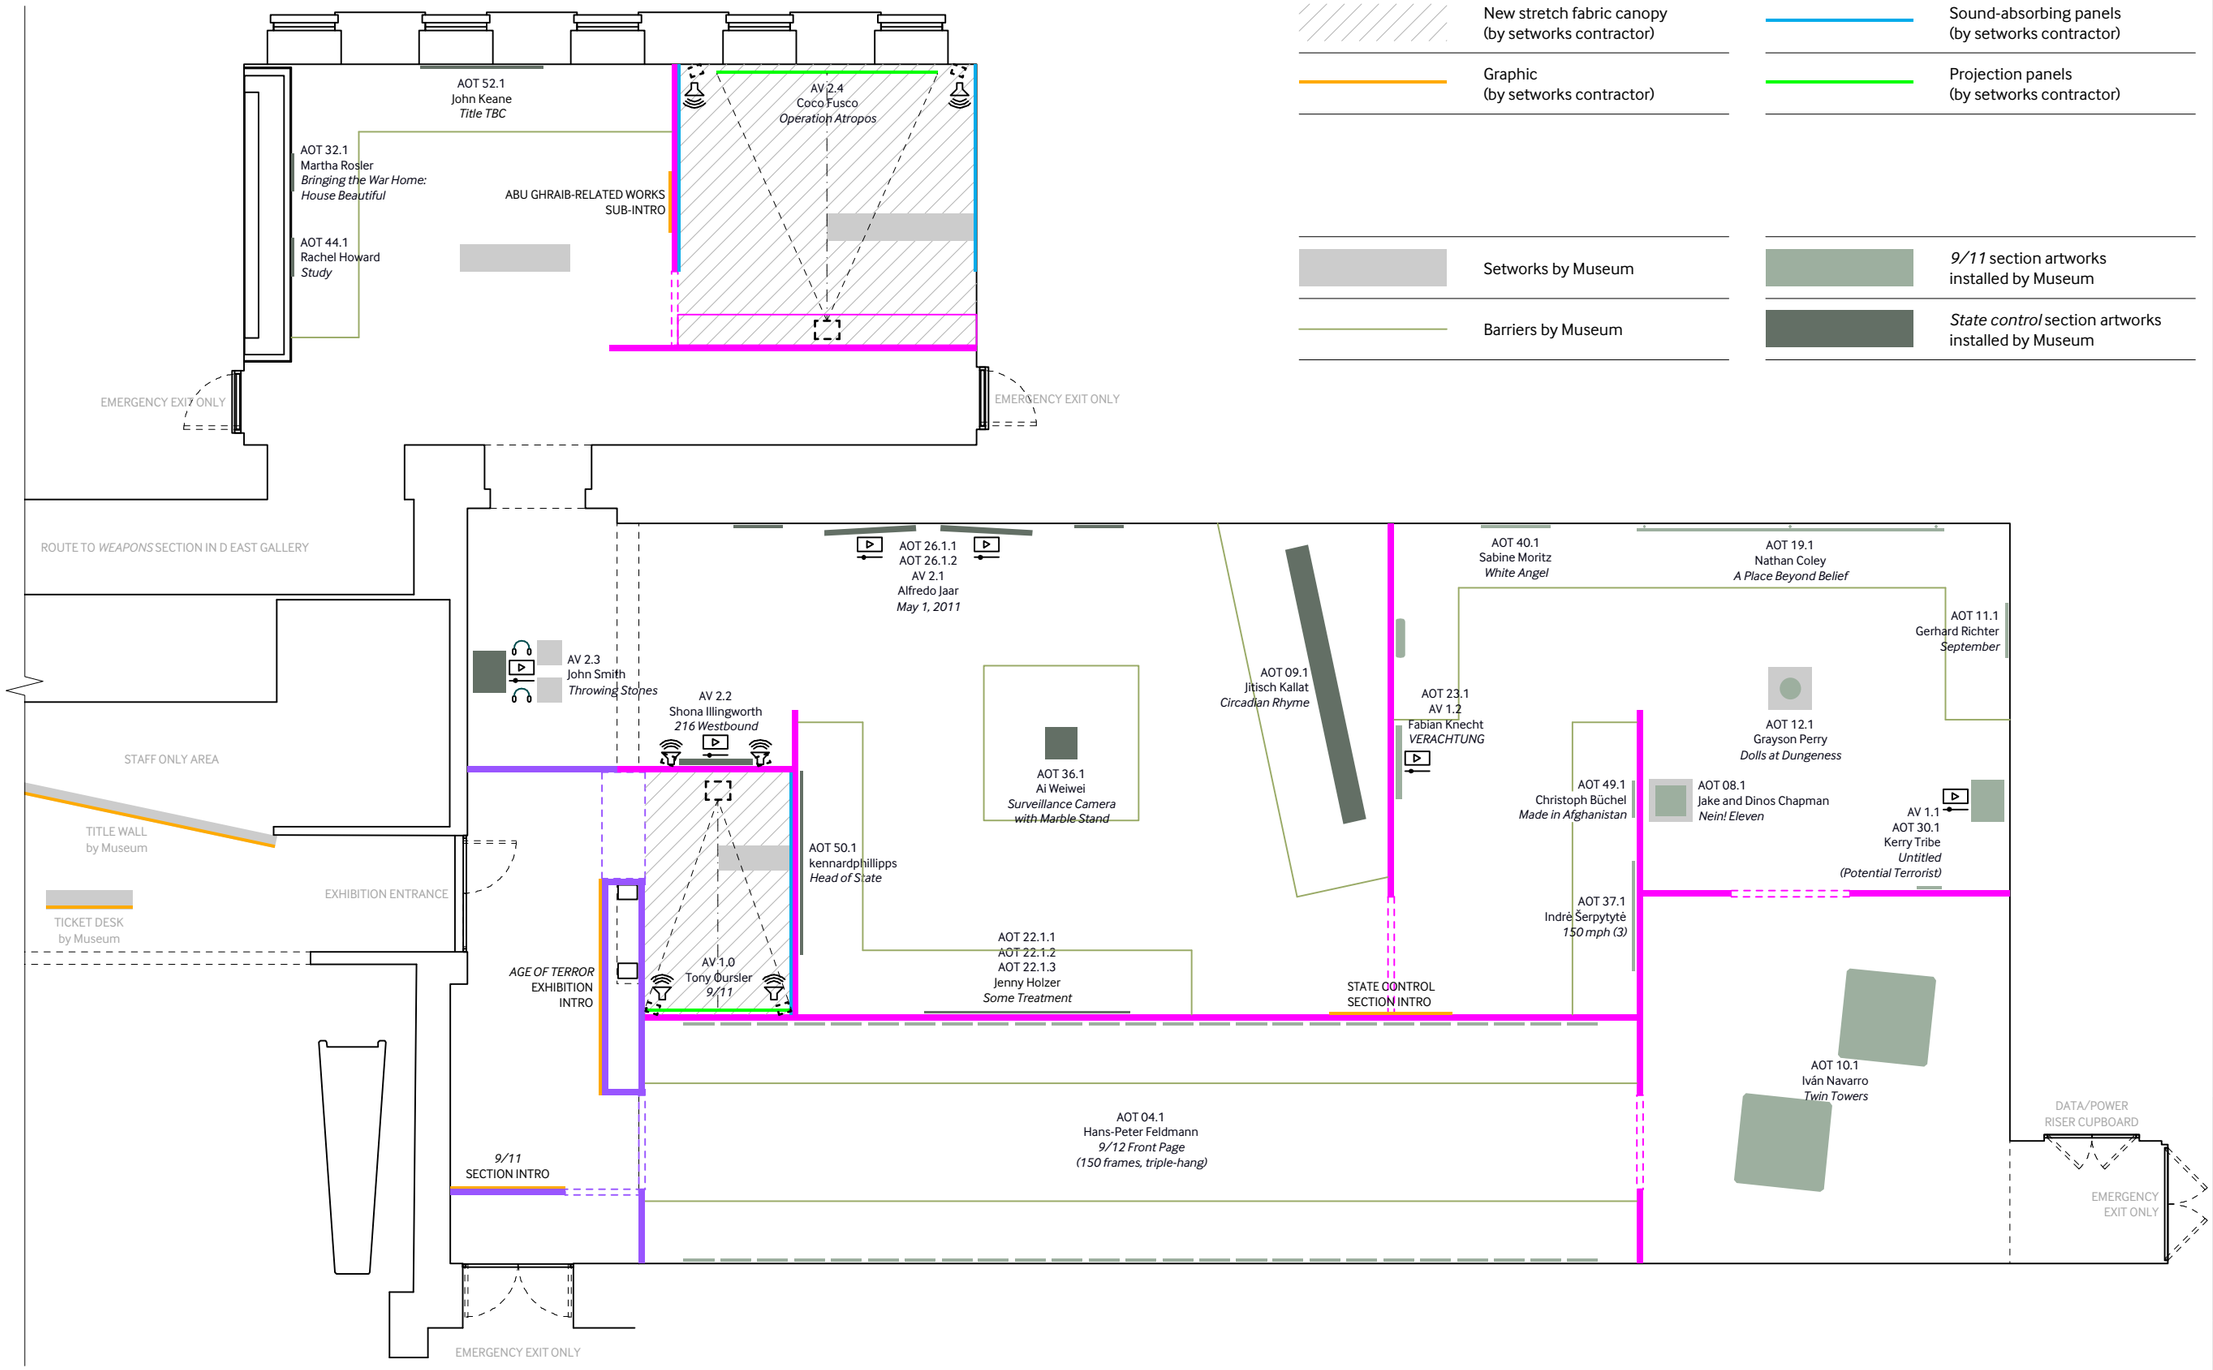

KEY

	New-build partitions 3.43m height (by setworks contractor)		Header panel 1.23m height (by setworks contractor)
	New-build partitions 3m height (by setworks contractor)		Header panel 0.8m height (by setworks contractor)
	New stretch fabric canopy (by setworks contractor)		Sound-absorbing panels (by setworks contractor)
	Graphic (by setworks contractor)		Projection panels (by setworks contractor)
	Setworks by Museum		*9/11* section artworks installed by Museum
	Barriers by Museum		*State control* section artworks installed by Museum

Rev:	Reason for issue:	Date:	Issue to:

For tender

Notes:
1. This drawing is not to be used for construction
2. Drawings not to be scaled
3. All dimensions to be checked on site
4. All construction and shop drawings must be submitted for comment prior to commencement of any work.
5. Building Regulations to be checked at the time of design and the appropriate internal/external specialists consulted.

Project title:
Age of Terror

IWM LONDON

Drawn by:
IWM Design
Lambeth Road
London SE1 6HZ
T. 020 7091 3149

Date: **27 June 2017**	Project No.: **16-0130**
Drawing Title: **General arrangement D36 D30**	Scale @ A3: **1:100**
Drawing No.: **04**	Revision:

General arrangement D36 Gallery and D30 Gallery

Scale 1:100