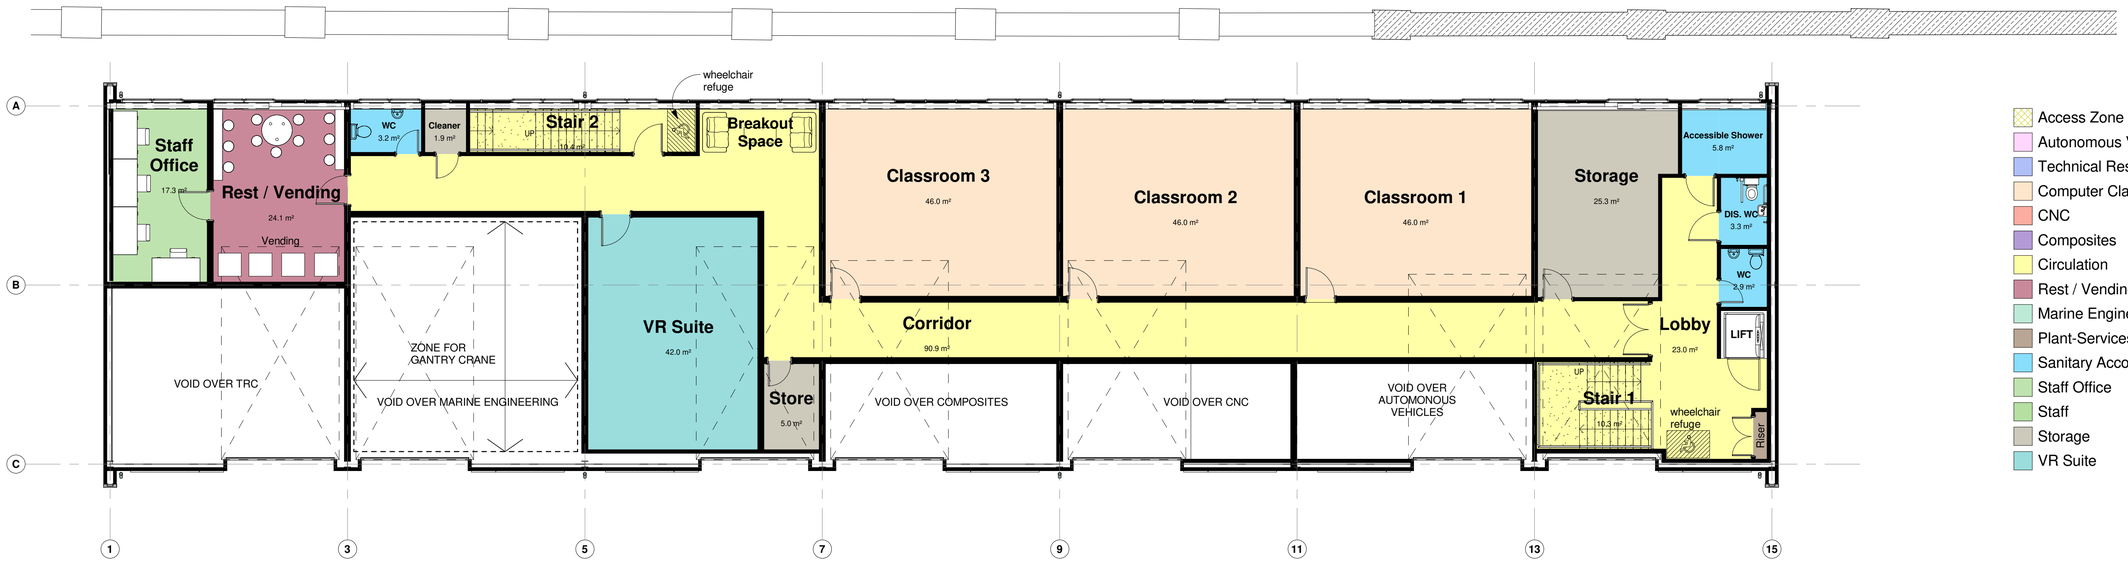

Access Zone
Autonomous Vehicles
Technical Resource Centre
Computer Classroom
CNC
Composites
Circulation
Rest / Vending
Marine Engineering
Plant-Services
Sanitary Accom.
Staff Office
Staff
Storage
VR Suite

2 01 - MEZZ FLOOR - SWIoT

1 : 100

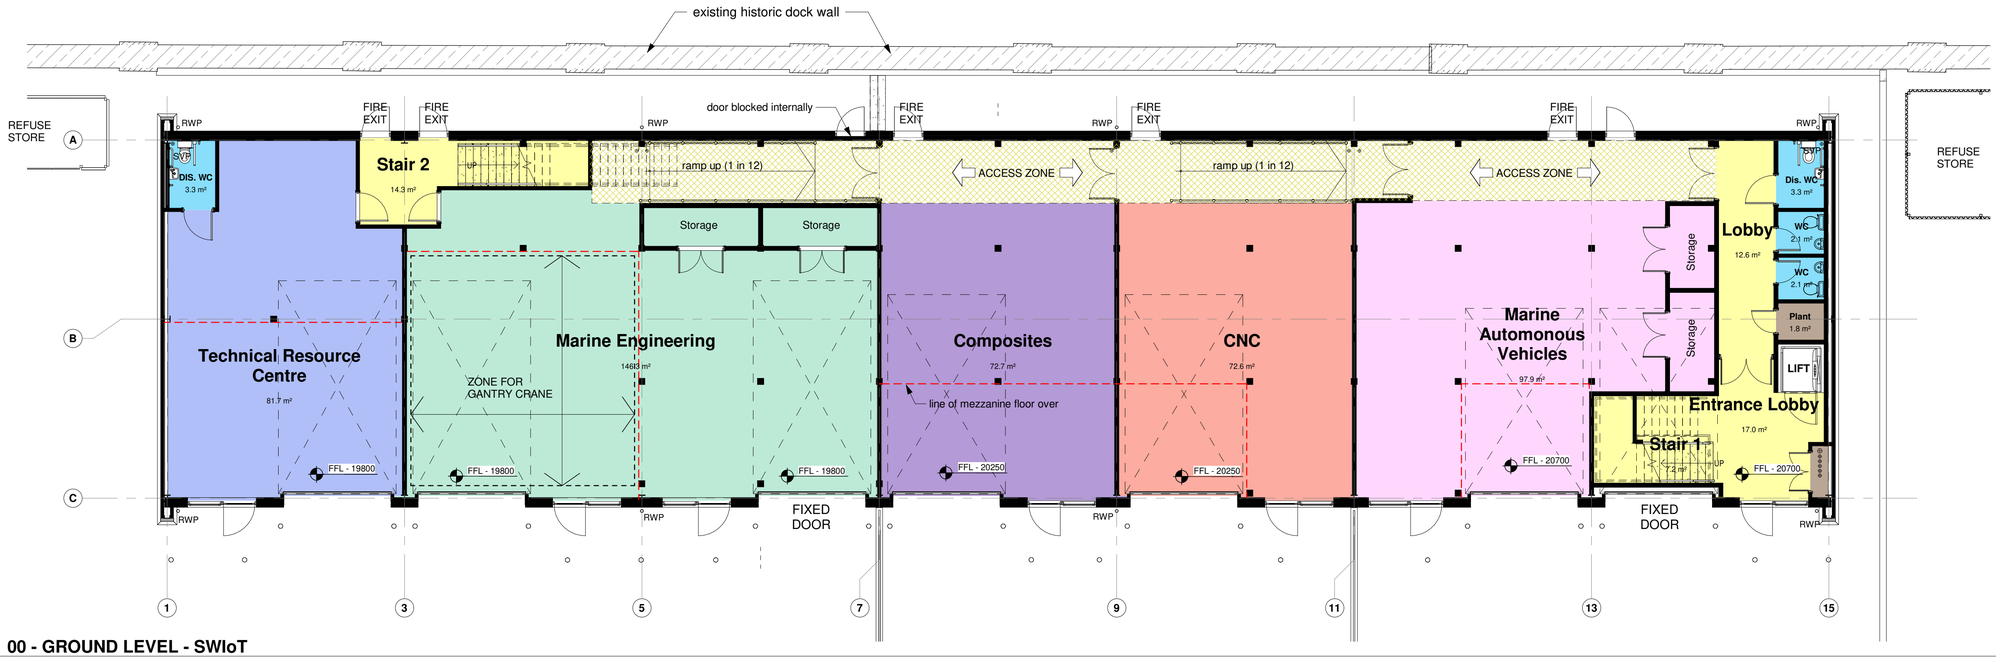

1 00 - GROUND LEVEL - SWIoT

1 : 100

Rev	Description	Drwn/Chk	Date
P3	Updated in line with client comments	RS/MN	06.09.19
P2	Updated in line with client comments	PC	14.08.19
P1	First draft issue for comment.	PC	12.08.19

Architecture Design Graphics

Architects Design Group
Floor 4 • Studio 5-11 • 5 Millbay Road
Plymouth • PL1 3LF • T: 01752 388 888
www.architects-adg.co.uk ADG@architects-adg.co.uk

Project Title:

OCEANSGATE , SOUTHYARD DEVONPORT , PLYMOUTH PHASE 2 PROPOSALS BUILDING 1.6

Drawing Title:

PROPOSED INTERNAL FITOUT FOR SWIoT

Scale:	1 : 100 @ A1	Drawn:	PC
Date:	Aug. 2019	Checked:	MAN
Drawing Status:	PRELIMINARY		

Project Ref.	Orig.	Dis.	Type	Zone	Level	No.	Rev.
18505	ADG	A	SD	1.6	X	1610	P3

THIS DRAWING IS COPYRIGHT. Contractors and Consultants must check all dimensions on site. Only figured dimensions are to be used. Any discrepancies to be reported to the Project Architect before work proceeds. This drawing shall be used only for the purpose intended.

1 0 1 2 3 4 5
SCALE 1: 100 m