NOTES:
Do not scale dimensions.
If in doubt, please ask!

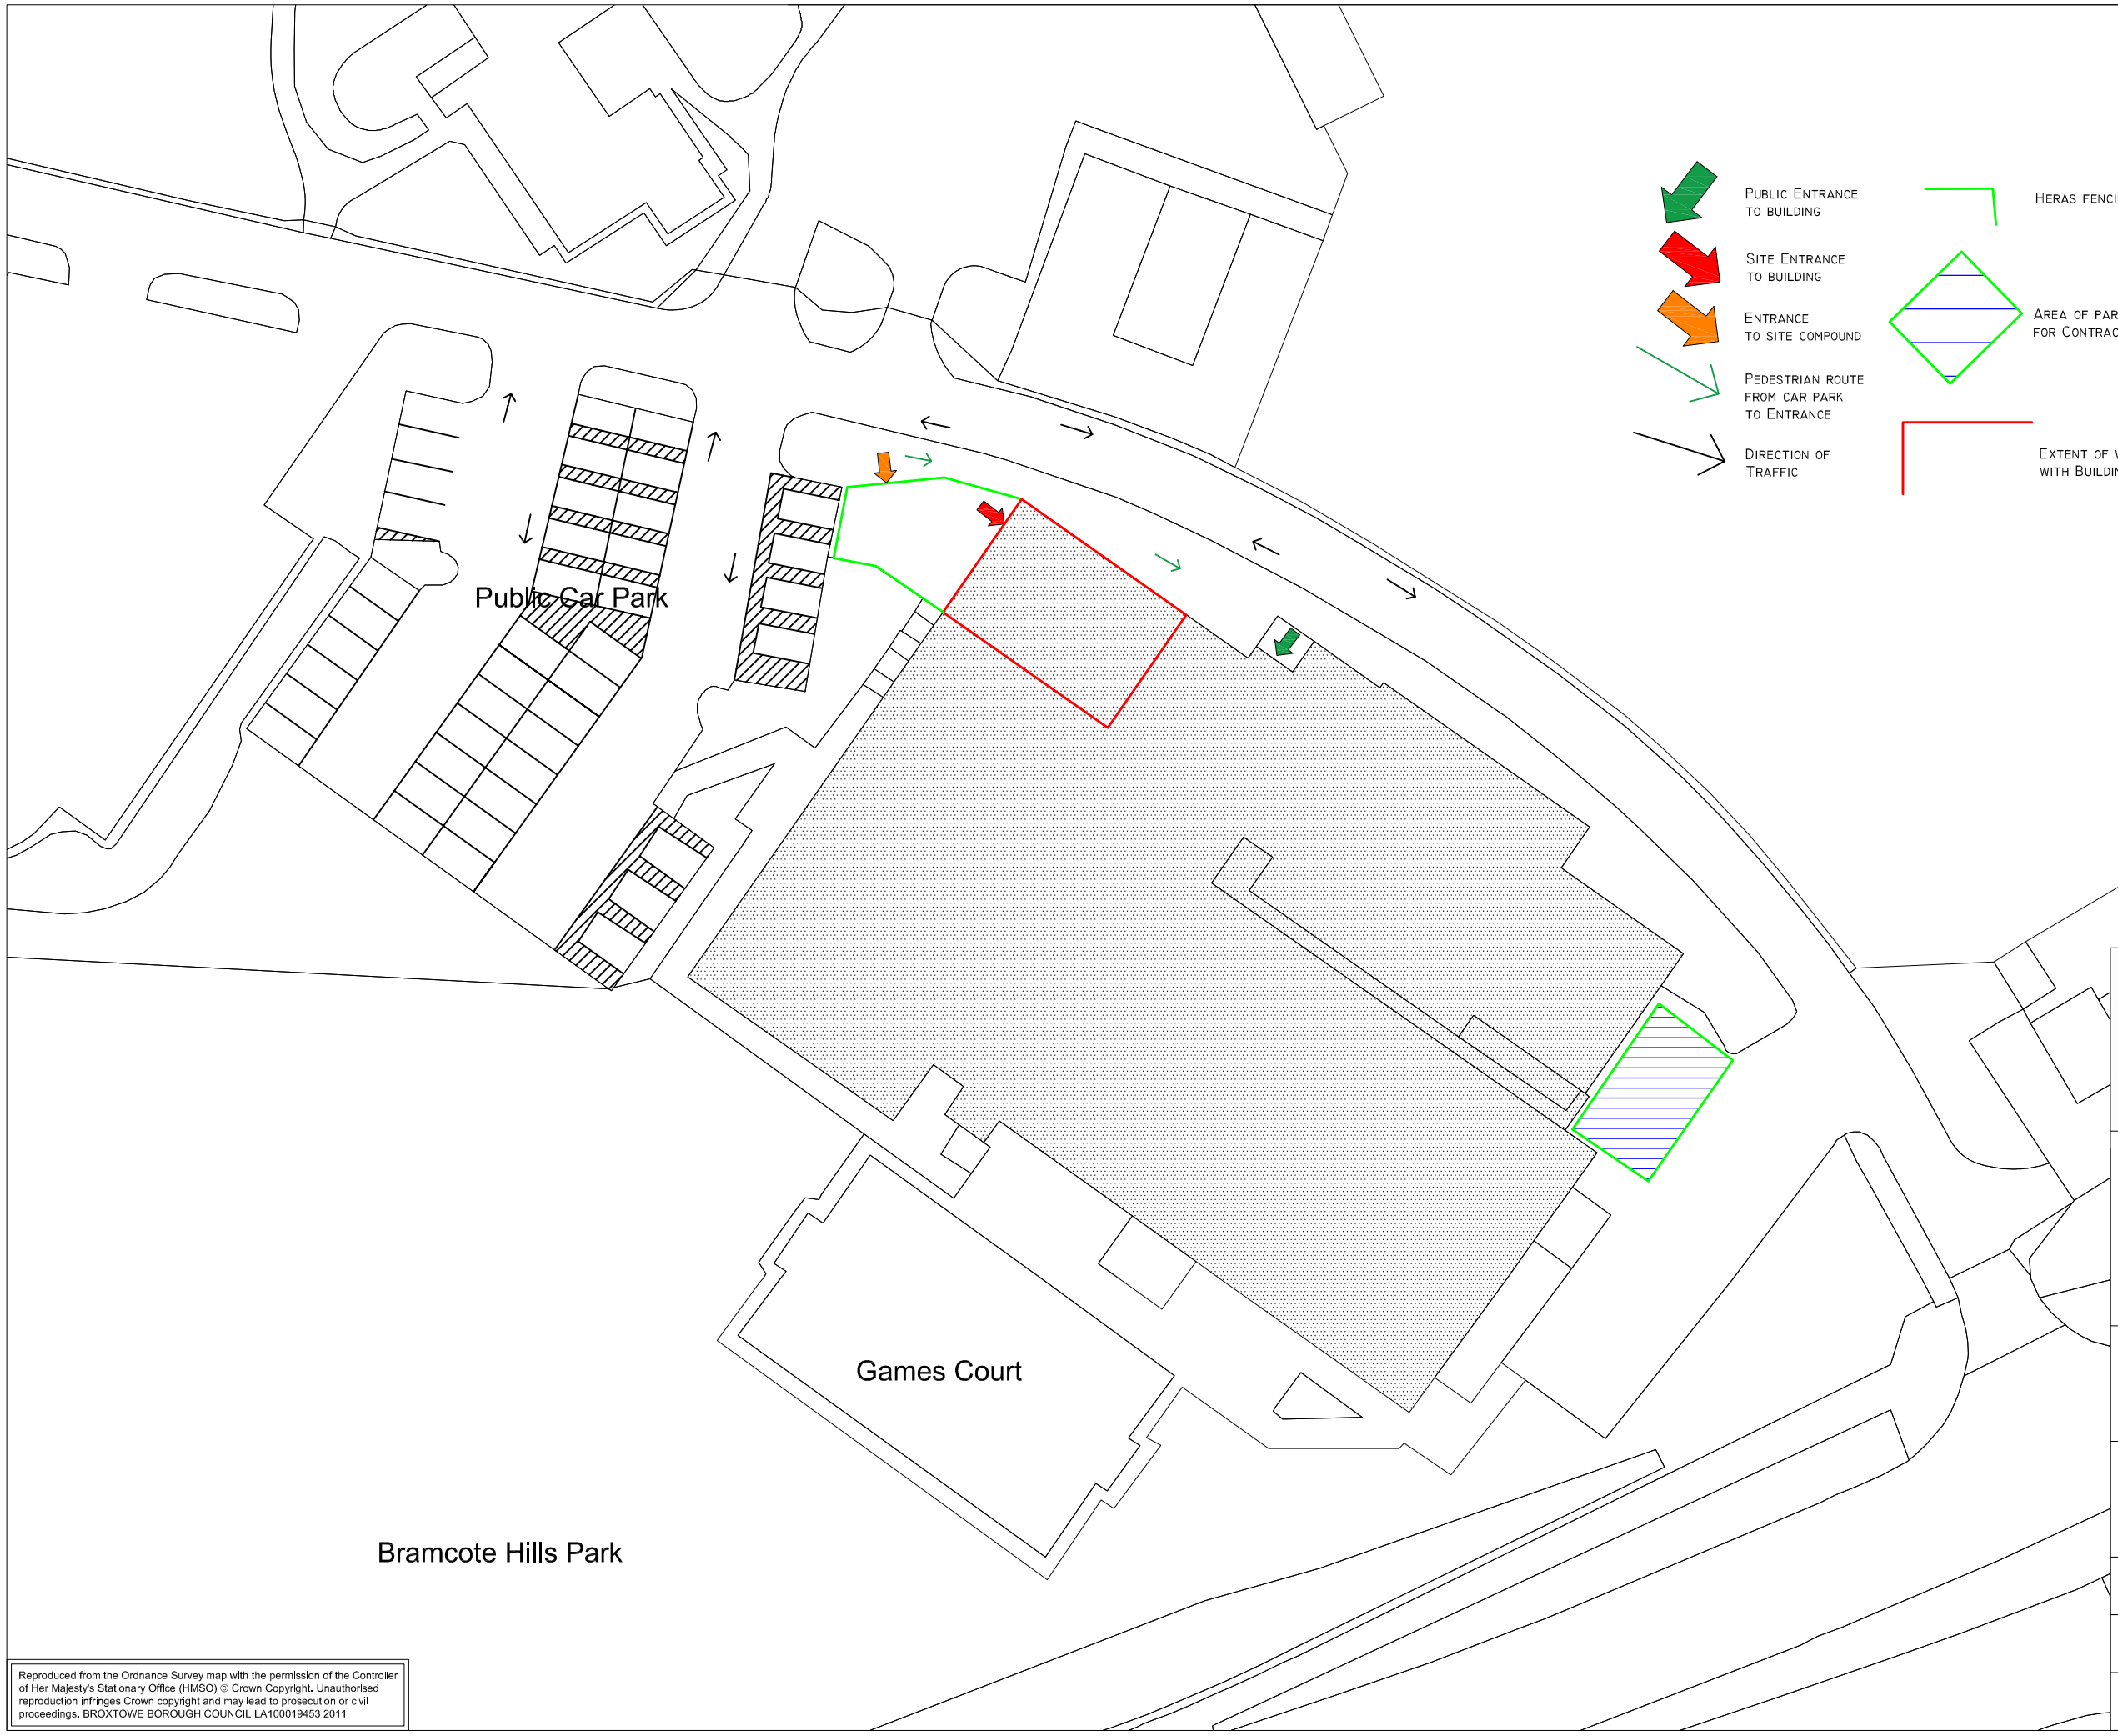

Reproduced from the Ordnance Survey map with the permission of the Controller of Her Majesty's Stationary Office (HMSO) © Crown Copyright. Unauthorised reproduction infringes Crown copyright and may lead to prosecution or civil proceedings. BROXTOWE BOROUGH COUNCIL LA100019453 2011

Broxtowe Borough COUNCIL

Directorate of Housing, Leisure & Property Services
Council Offices
Foster Avenue
Beeston
Nottingham
NG9 1AB
Tel: (0115) 917 7777
Fax: (0115) 917 3600
Email: env@broxtowe .gov.uk

PROJECT: Bramcote Leisure Centre Health Suite Refurbishment

TITLE: Site Plan & Accommodation

SCALE: 1:500	DATE: 21/10/2016	
DRAWN: SG	CHECK: KJ	SIZE: A3

DWG NO: CW17.017.002