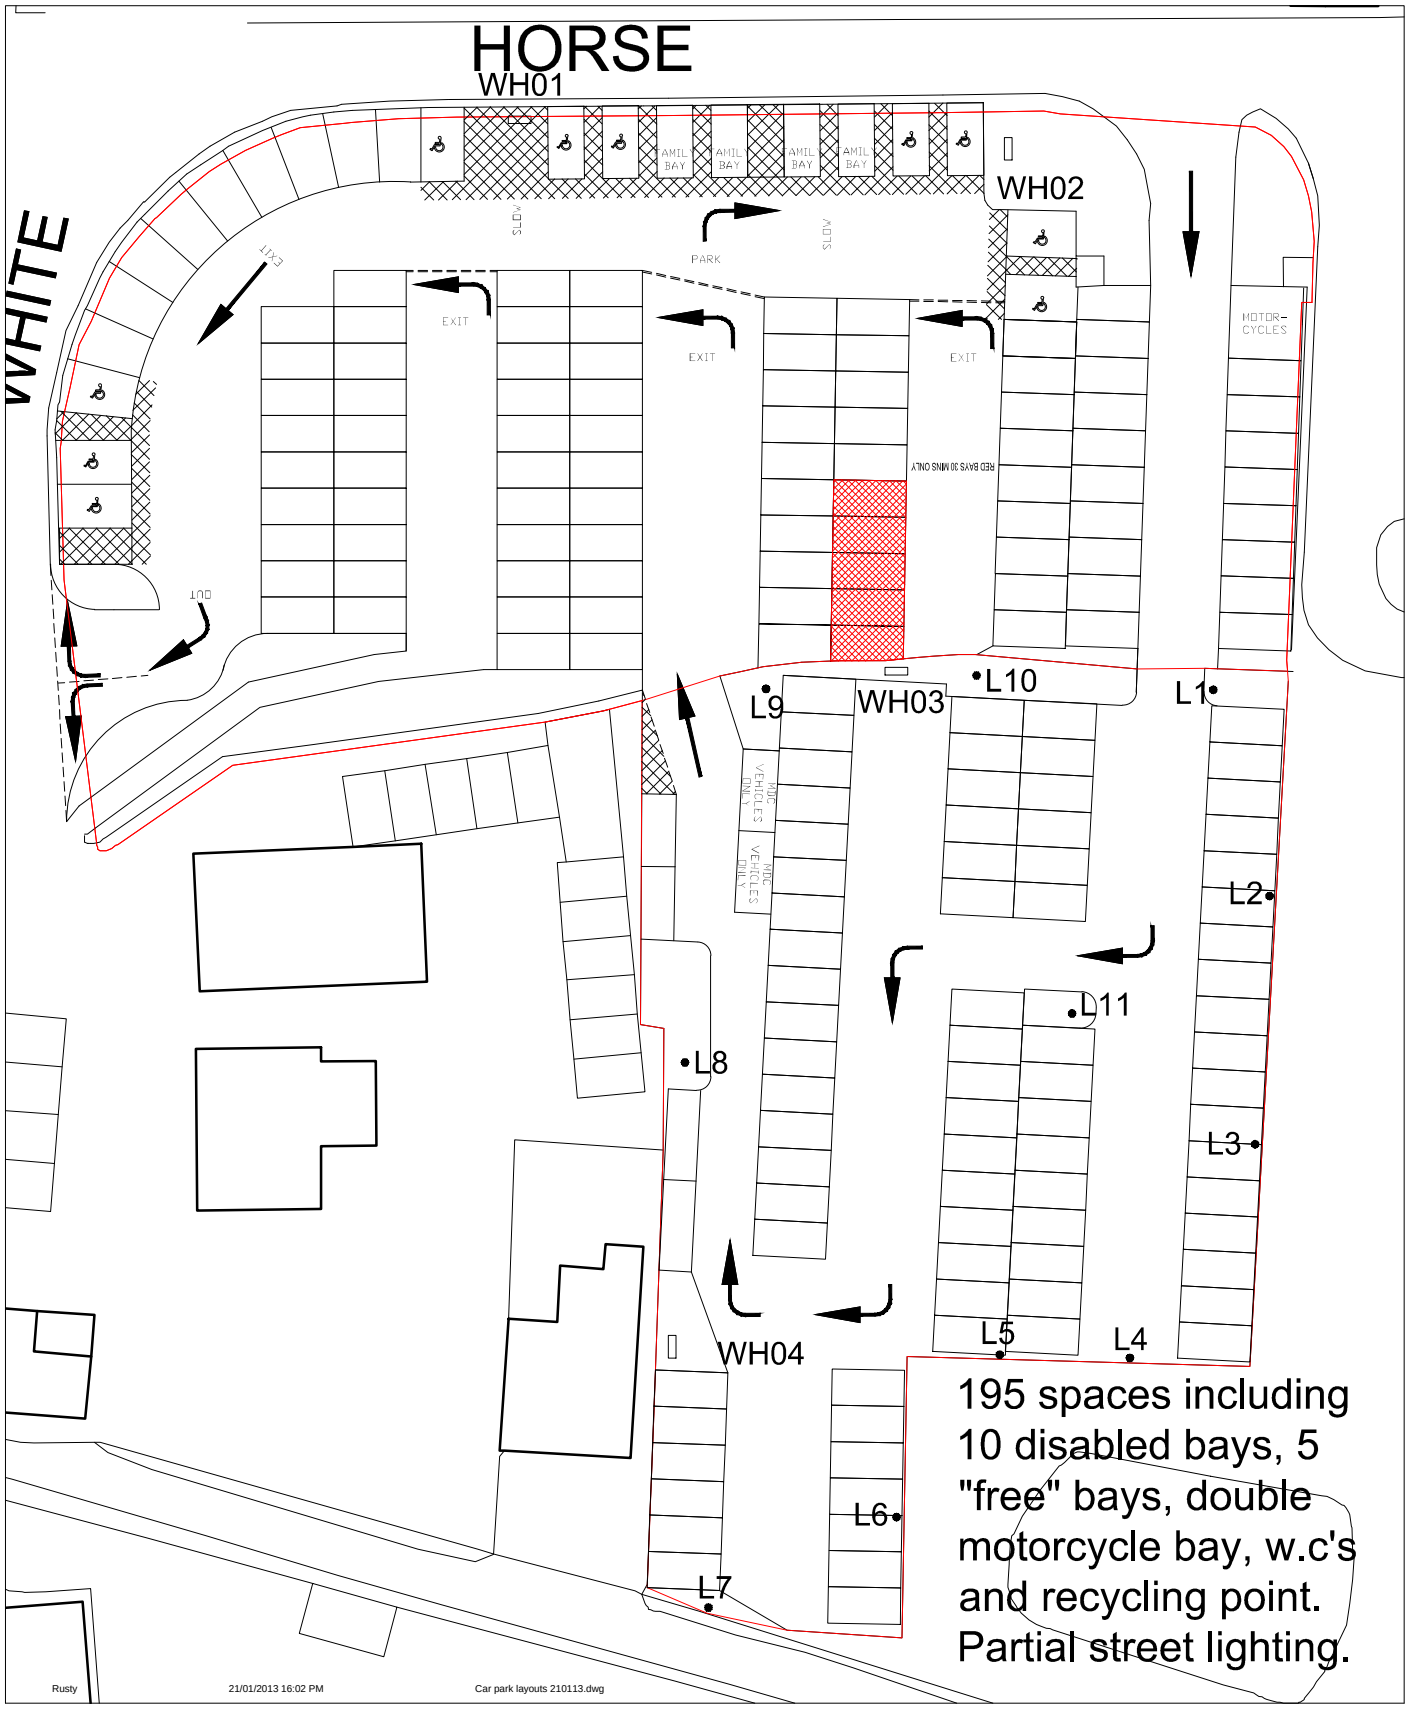

Do not scale. Check all dimensions on site. Copyright of M.D.C.

Date Jan. 2013	White Horse Lane car park White Horse Lane Maldon Machines WH01 - 04 Street lights L1 - L10	Maldon District Council Council Offices Princes Road Maldon Essex CM9 5DL 01621 854477 MALDON DISTRICT COUNCIL
Scale 1:500 @ A4		Drg. No. -

David Rust 24/06/2015 16:02 PM Car park layouts 210113.dwg