	REVISION DETAILS	DATE	DRW
A	ADDITIONAL OPTION ADDED FOLLOWING COMMENTS FROM PINNER	05.05.15	DMA
B	OPTION DEVELOPED AND SCOPE OF WORKS ADDED	21.05.15	DMA

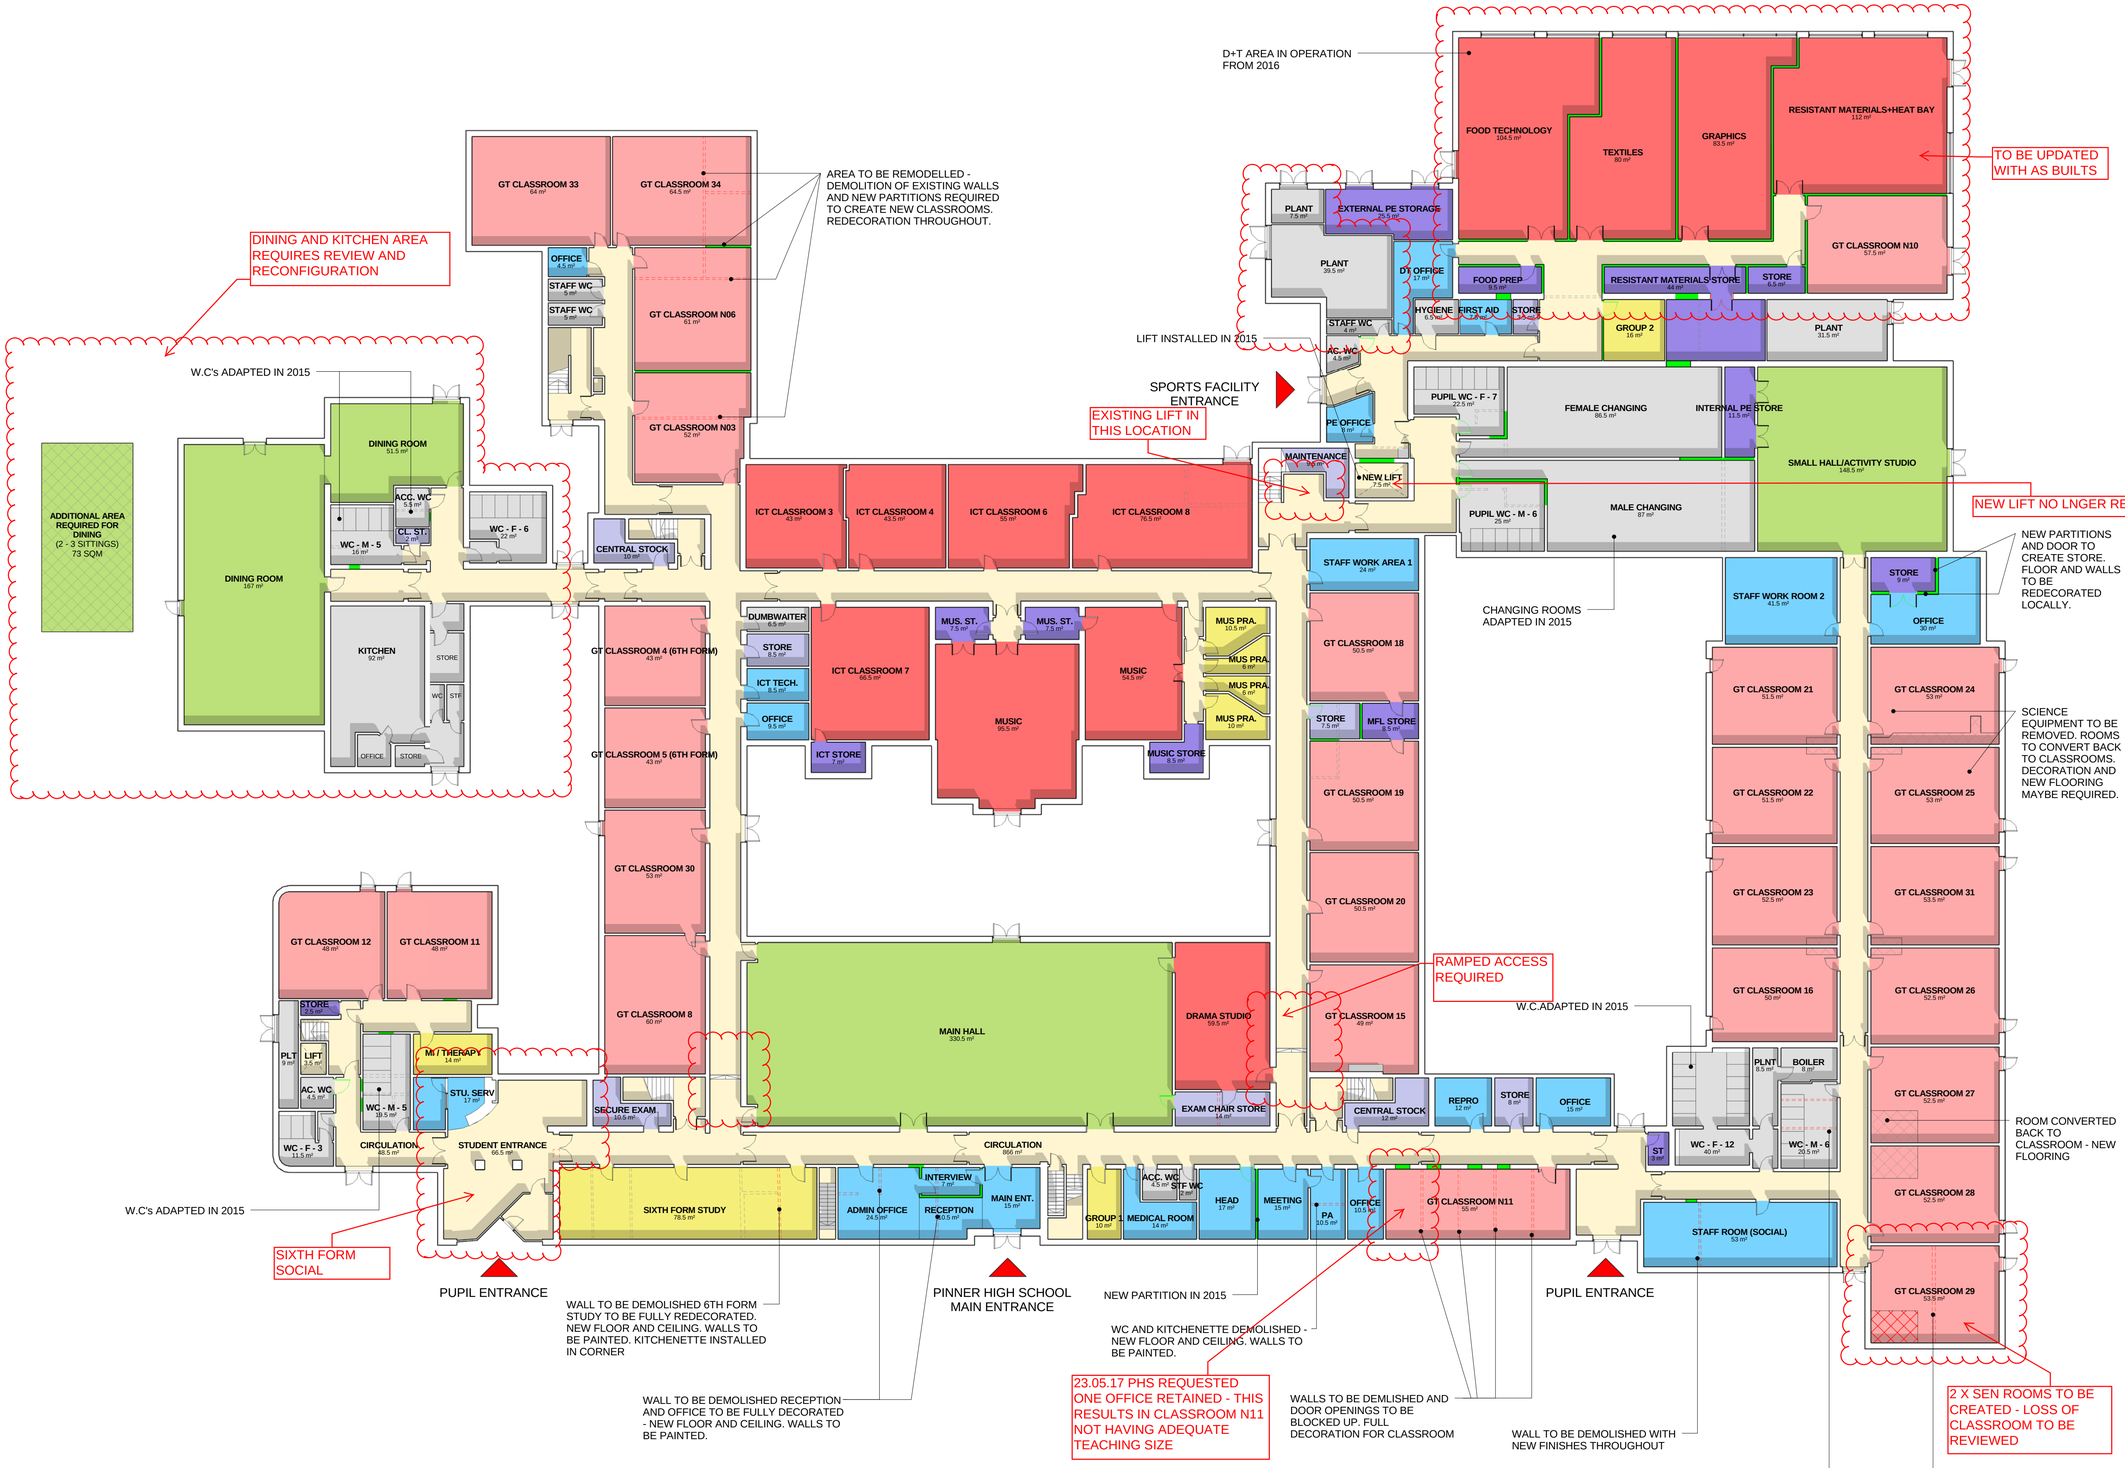

DEPARTMENT LEGEND

- 01 BASIC TEACHING AREA
- 02 SPECIALIST TEACHING AREA
- 03 LARGE SPACES
- 04 LEARNING RESOURCE AREA
- 05 STAFF AND ADMINISTRATION AREA
- 06 STORAGE (TEACHING)
- 07 STORAGE
- 08 NON-NET AREA
- 09 CIRCULATION
- DEMOLISHED
- PROPOSED

NOTE:

STRUCTURAL ENGINEER TO REVIEW ALL WALLS PROPOSED TO BE DEMOLISHED TO CONFIRM STRUCTURAL IMPLICATIONS.

FIRE STRATEGY TO BE DEVELOPED BY SPECIALIST.

KEY	RESIDUAL RISK

KEY PLAN

ORIGINATOR: davidmillerarchitects WWW.DAVID-MILLER.CO.UK

DRAWING TITLE: PROPOSED PREFERRED OPTION B - GROUND FLOOR PLAN

JOB TITLE	JOB NO	STATUS
PINNER HIGH SCHOOL	376	FOR INFORMATION

SCALE	DATE	CHECKED	APPROVED
1 : 200 @A1	05/05/15	AD	ADS

PROJECT	ORIGIN	ZONE	LEVEL	TYPE	ROLE	SEQ NO	REV
PIN	ALL	PIN	GND	GA	A3	104	B

Copyright - David Miller Limited