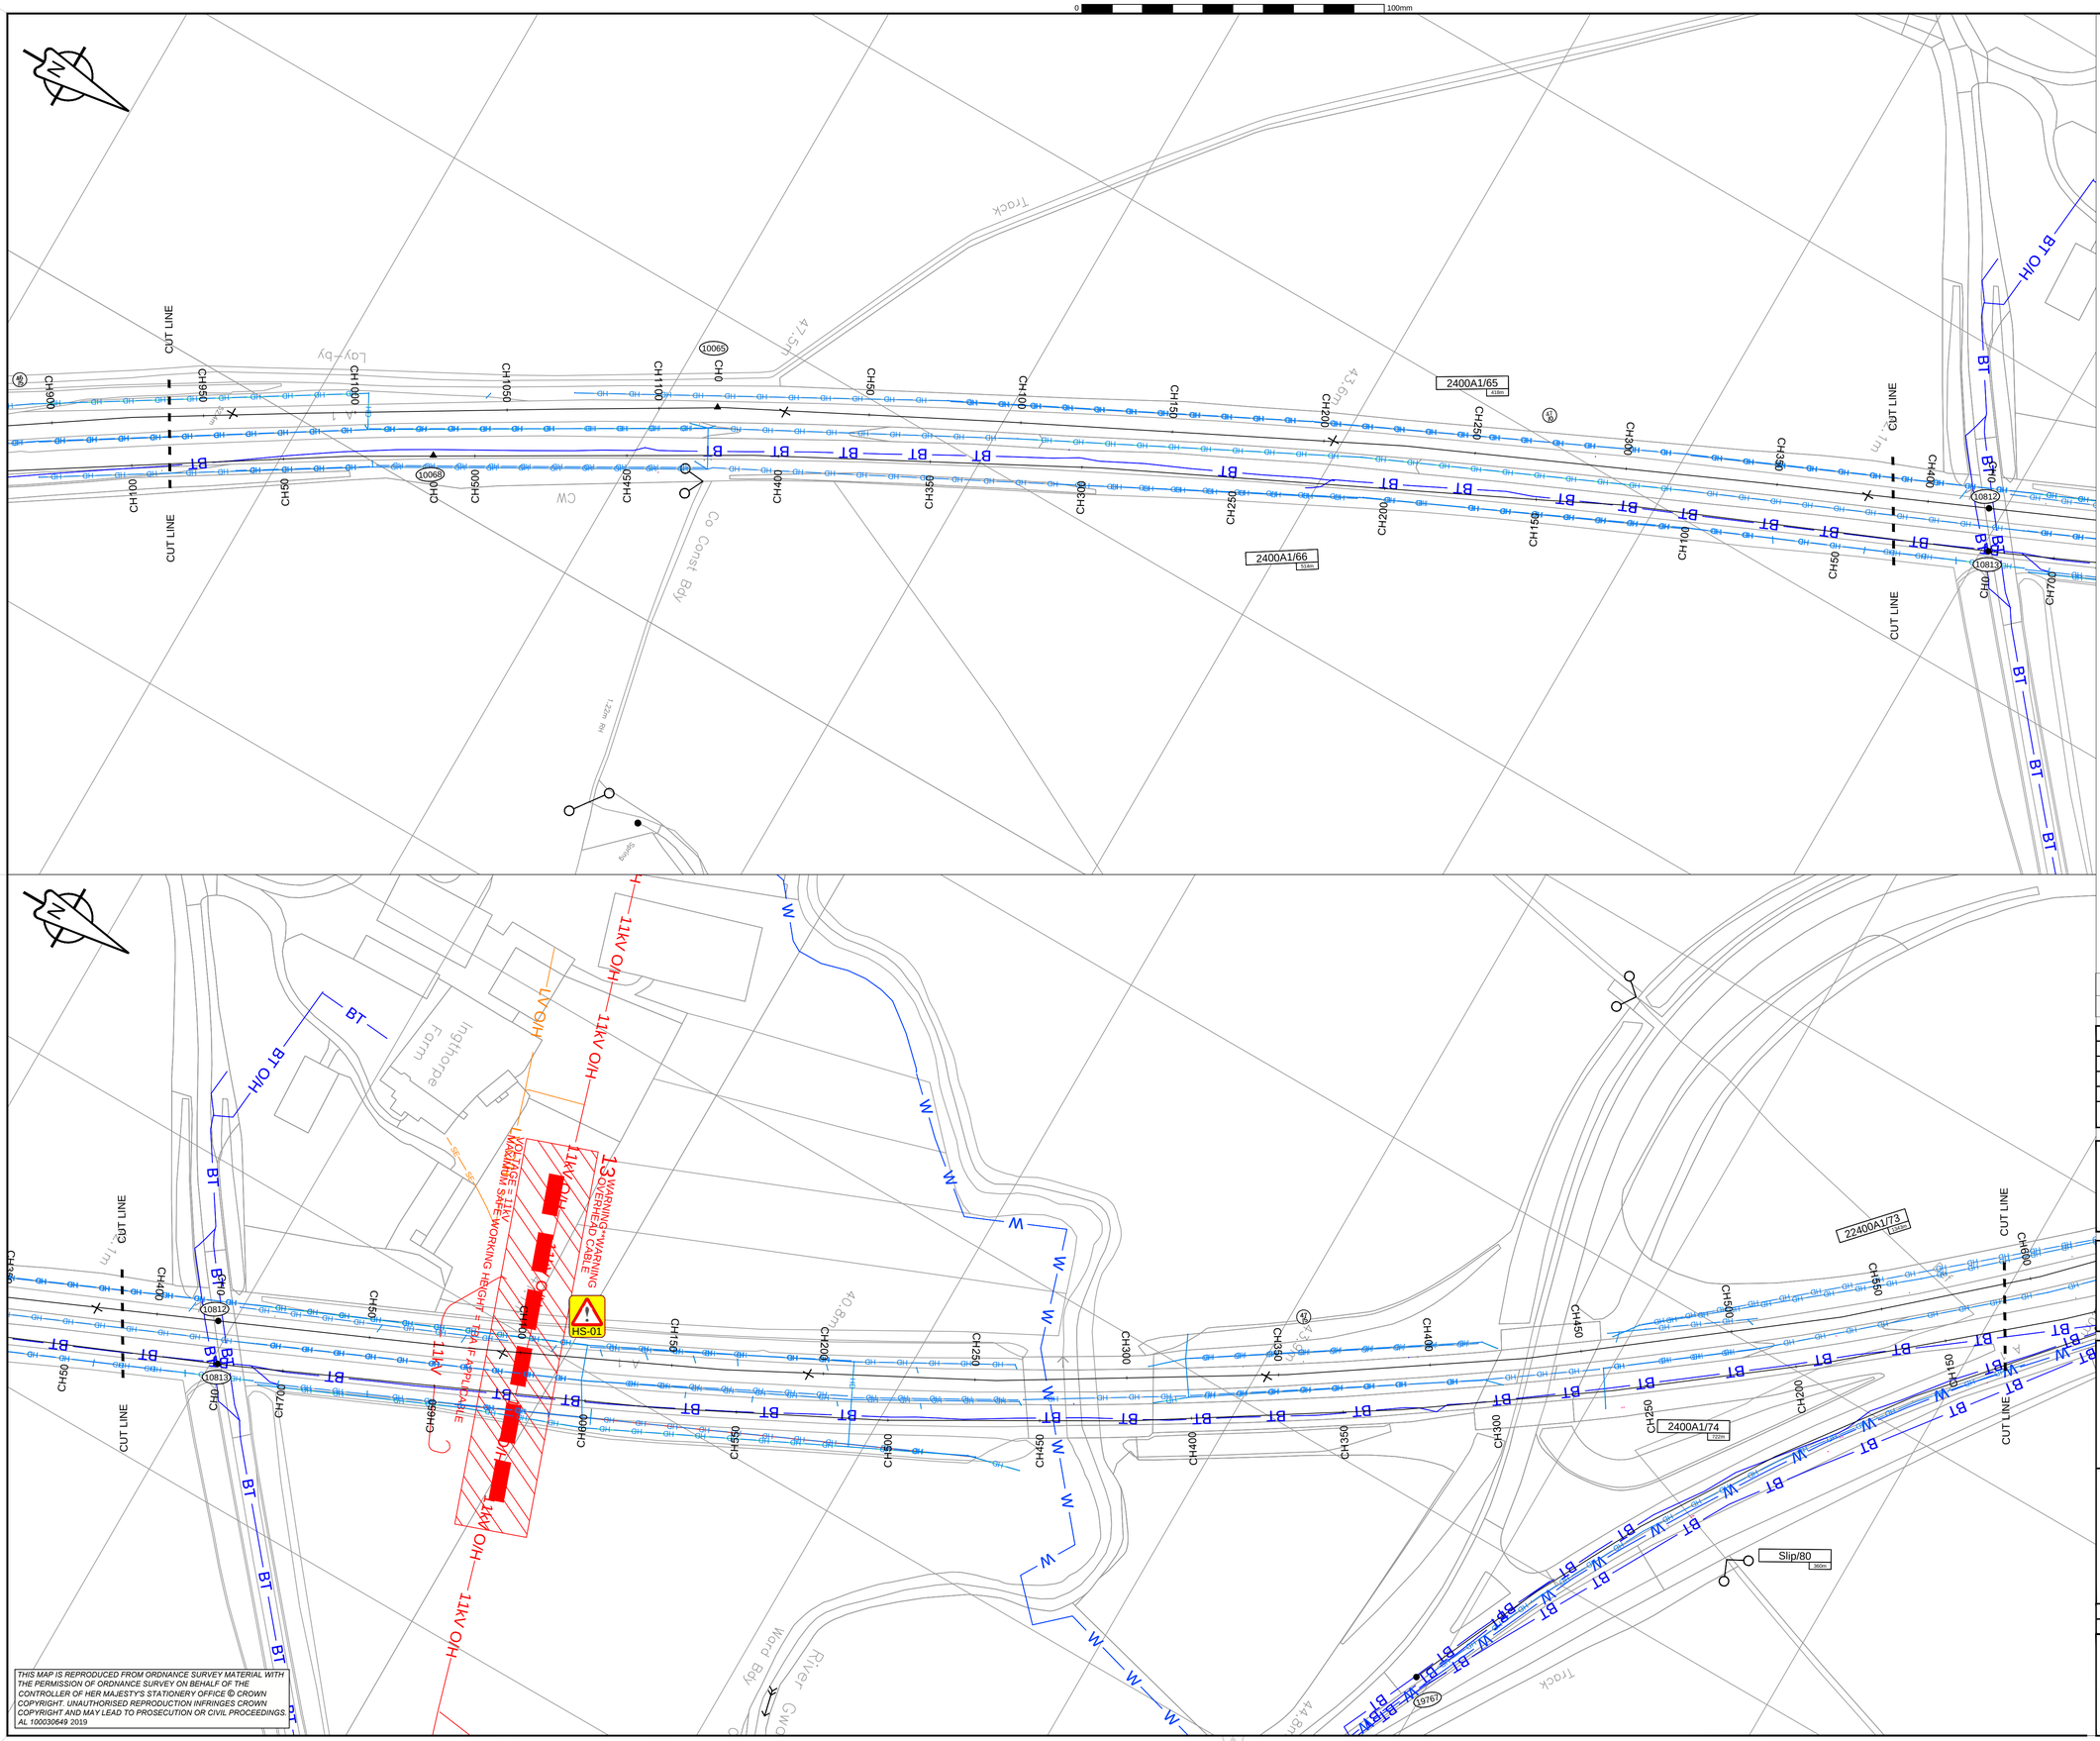

THIS MAP IS REPRODUCED FROM ORDNANCE SURVEY MATERIAL WITH THE PERMISSION OF ORDNANCE SURVEY ON BEHALF OF THE CONTROLLER OF HER MAJESTY'S STATIONERY OFFICE © CROWN COPYRIGHT. UNAUTHORISED REPRODUCTION INFRINGES CROWN COPYRIGHT AND MAY LEAD TO PROSECUTION OR CIVIL PROCEEDINGS. AL 100030649 2019

RESIDUAL DESIGN HAZARDS

THE FOLLOWING HAS BEEN COLLECTED FROM THE PRE-CONSTRUCTION INFORMATION AND HIGHLIGHTS KNOWN RESIDUAL HAZARDS.

KEY — Risk ref.
HS-# = HEALTH AND SAFETY RISK REFERENCE NUMBER
E-# = ENVIRONMENT RISK REFERENCE NUMBER

HS-01 - OVERHEAD ELECTRICITY CABLES 11kV
HS-02 - OVERHEAD ELECTRICITY CABLES 33kV
HS-03 - OVERHEAD BT CABLES

NOTES:

1. DO NOT SCALE FROM DRAWING. ALL DIMENSIONS ARE IN METRES UNLESS STATED.
2. DETAILS OF EXISTING SERVICES HAVE BEEN TAKEN FROM PLANS SUPPLIED BY INDIVIDUAL SERVICE COMPANIES. NO RESPONSIBILITY WHATSOEVER SHALL BE ACCEPTED BY HIGHWAYS ENGLAND OR IT'S AGENTS FOR THEIR ACCURACY OR ANY ERROR OR OMISSION OF THE EXISTING SERVICES SHOWN ON THIS DRAWING.
3. IT IS RECOMMENDED THAT A CABLE AVOIDING TOOL IS USED AND THAT TRIAL HOLES ARE DUG BEFORE PROCEEDING WITH ANY EXCAVATION WORKS. REFER TO ORIGINAL STATUTORY UNDERTAKERS DRAWINGS.
4. STREET LIGHTING CABLING AND ASSOCIATED FURNITURE MAYBE PRESENT IN THE AREA.

KEY:

BT — BT	BRITISH TELECOM - UNDERGROUND
BT O/H	BRITISH TELECOM - OVERHEAD
FS — FS	FOUL WATER SEWER
E LV	ELECTRICITY LV - UNDERGROUND
LV O/H	ELECTRICITY LV - OVERHEAD
E — E	ELECTRICITY LINE
11kV	ELECTRICITY 11KV - UNDERGROUND
11kV O/H	ELECTRICITY 11KV - OVERHEAD
33kV — 33kV	ELECTRICITY 33KV - UNDERGROUND
33kV O/H	ELECTRICITY 33KV - OVERHEAD
GAS HP	GAS MAIN HP
GAS MP	GAS MAIN MP
OIL — OIL	OIL PIPE
X-W — X-W	ABANDONED WATER MAIN
HD — HD	HIGHWAY DRAINAGE

IMPORTANT WARNING

The information concerning the location and/or depth of the public utility apparatus provided on this drawing is indicative only. No guarantee as to its accuracy is either given or implied. The drawing should not be relied upon in the event of excavations or other works made near to the apparatus, which may exist at various depths and may deviate from the marked route. It should also be noted that a single line shown on the plan may indicate the presence of more than one cable, pipe or associated item.

The contractor is required to ensure that the locations of below ground services are established/confirmed on site prior to any excavations or other works which may effect the existing services.

Prior to any works on site, the contractor shall refer to;
HSG47 - Avoiding Danger from Underground Services (by HSE)
HSG185 - Health & Safety in Excavations (by HSE)
Construction Information Sheet (CIS) 8 - Safety in Excavations (by HSE)
General Series (GS) 6 - Avoidance of Danger from Overhead Electric Lines (by HSE)

REV	DETAILS	CHKD	APPD	DATE
C1	FOR PRICING	AM	CT	16-08-19

DRAWN : MQ	DRAWING STATUS	
DESIGN : RM	WORK IN PROGRESS	
CHKD : AM	PRELIMINARY DRAWING	
APPD : CT	EXTERNAL ISSUE	✓
DATE : 16/08/19	AS-BUILT	
SUITABILITY : D1	FOR PRICING	

CLIENT

highways england

AGENT

KIER

SCHEME NAME

A1 NB & SB WOTHORPE TO SOUTH WITHAM PAVEMENT DEVELOPMENT

DRAWING TITLE

STATUTORY UNDERTAKERS DRAWING
SHEET 4 OF 14

ORIG DRAWING SIZE : A1	DIMENSIONS : m
COPYRIGHT © KIER	SCALE : 1:1000

DRAWING NUMBER

PROJECT	ORIGINATOR	VOLUME	SCHEME REFERENCE NO.
HE569243 –	KIER –	VUT	2210037

LOCATION	TYPE	ROLE	NUMBER	REVISION
A1_ML_Z –	DR –	CU –	2700_04	C1