KEY

24-hour power and data cable routes (by setworks contractor)

Rev:	Reason for issue:	Date:	Issue to:

For tender

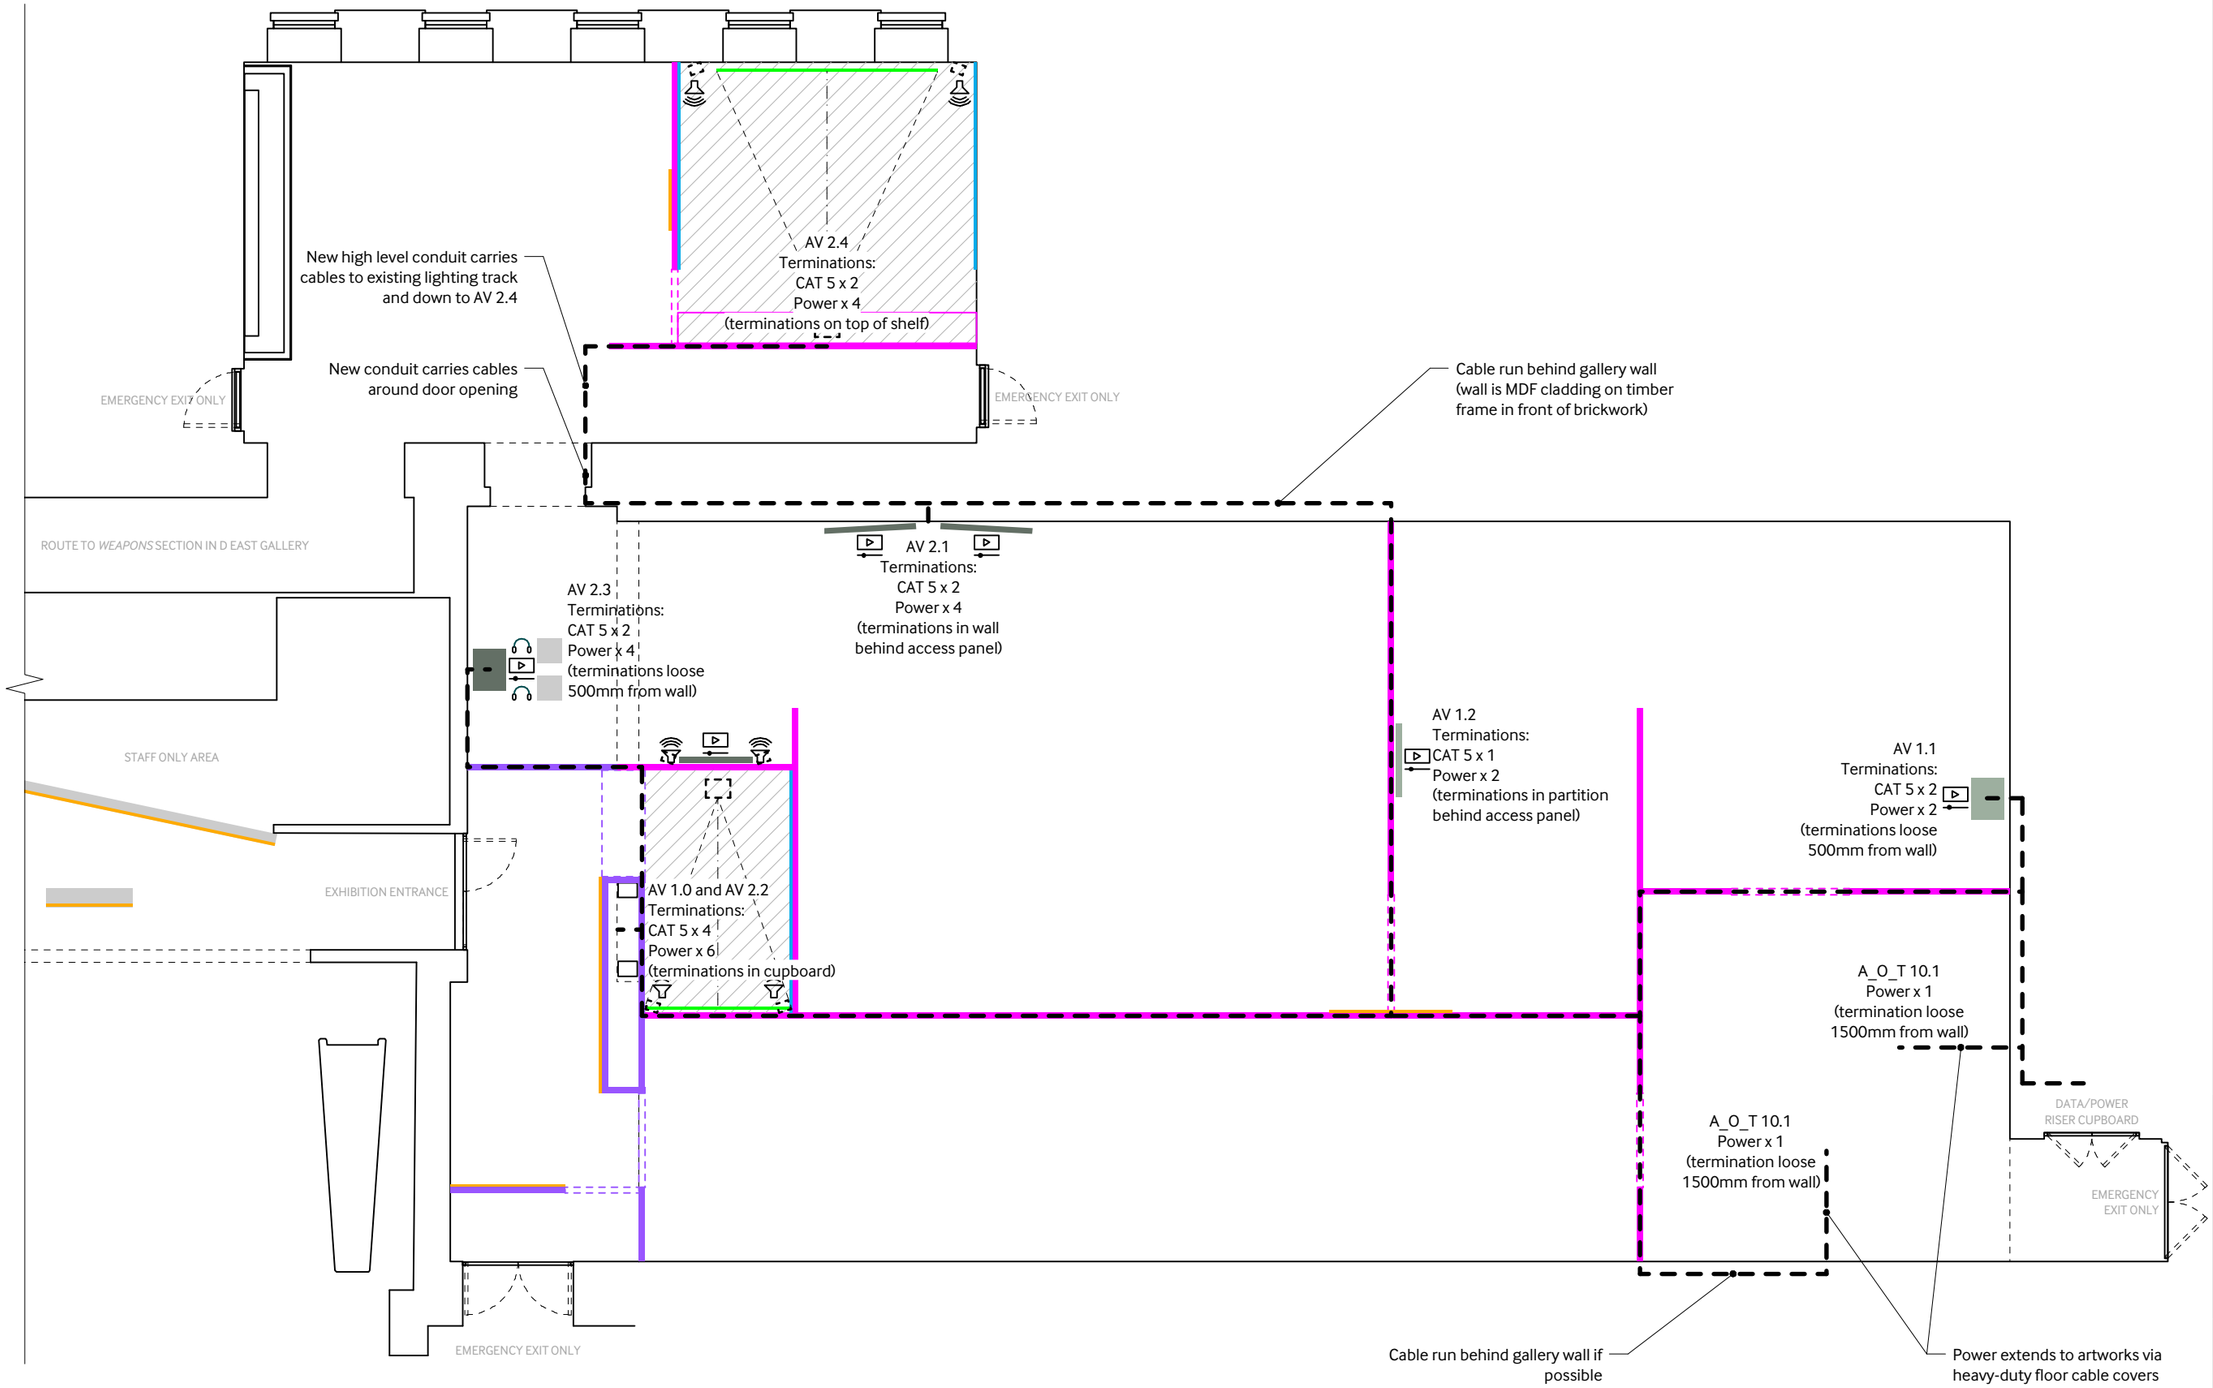

Notes:
1. This drawing is not to be used for construction
2. Drawings not to be scaled
3. All dimensions to be checked on site
4. All construction and shop drawings must be submitted for comment prior to commencement of any work.
5. Building Regulations to be checked at the time of design and the appropriate internal/external specialists consulted.

Project title:
Age of Terror

IWM LONDON

Drawn by:
IWM Design
Lambeth Road
London SE1 6HZ
T. 020 7091 3149

Date:	Project No.:
27 June 2017	**16-0130**
Drawing Title: **A/V power and data D36 D30**	Scale @ A3: **1:100**
Drawing No.: **08**	Revision:

A/V, power and data
D36 Gallery and D30 Gallery
Scale 1:100