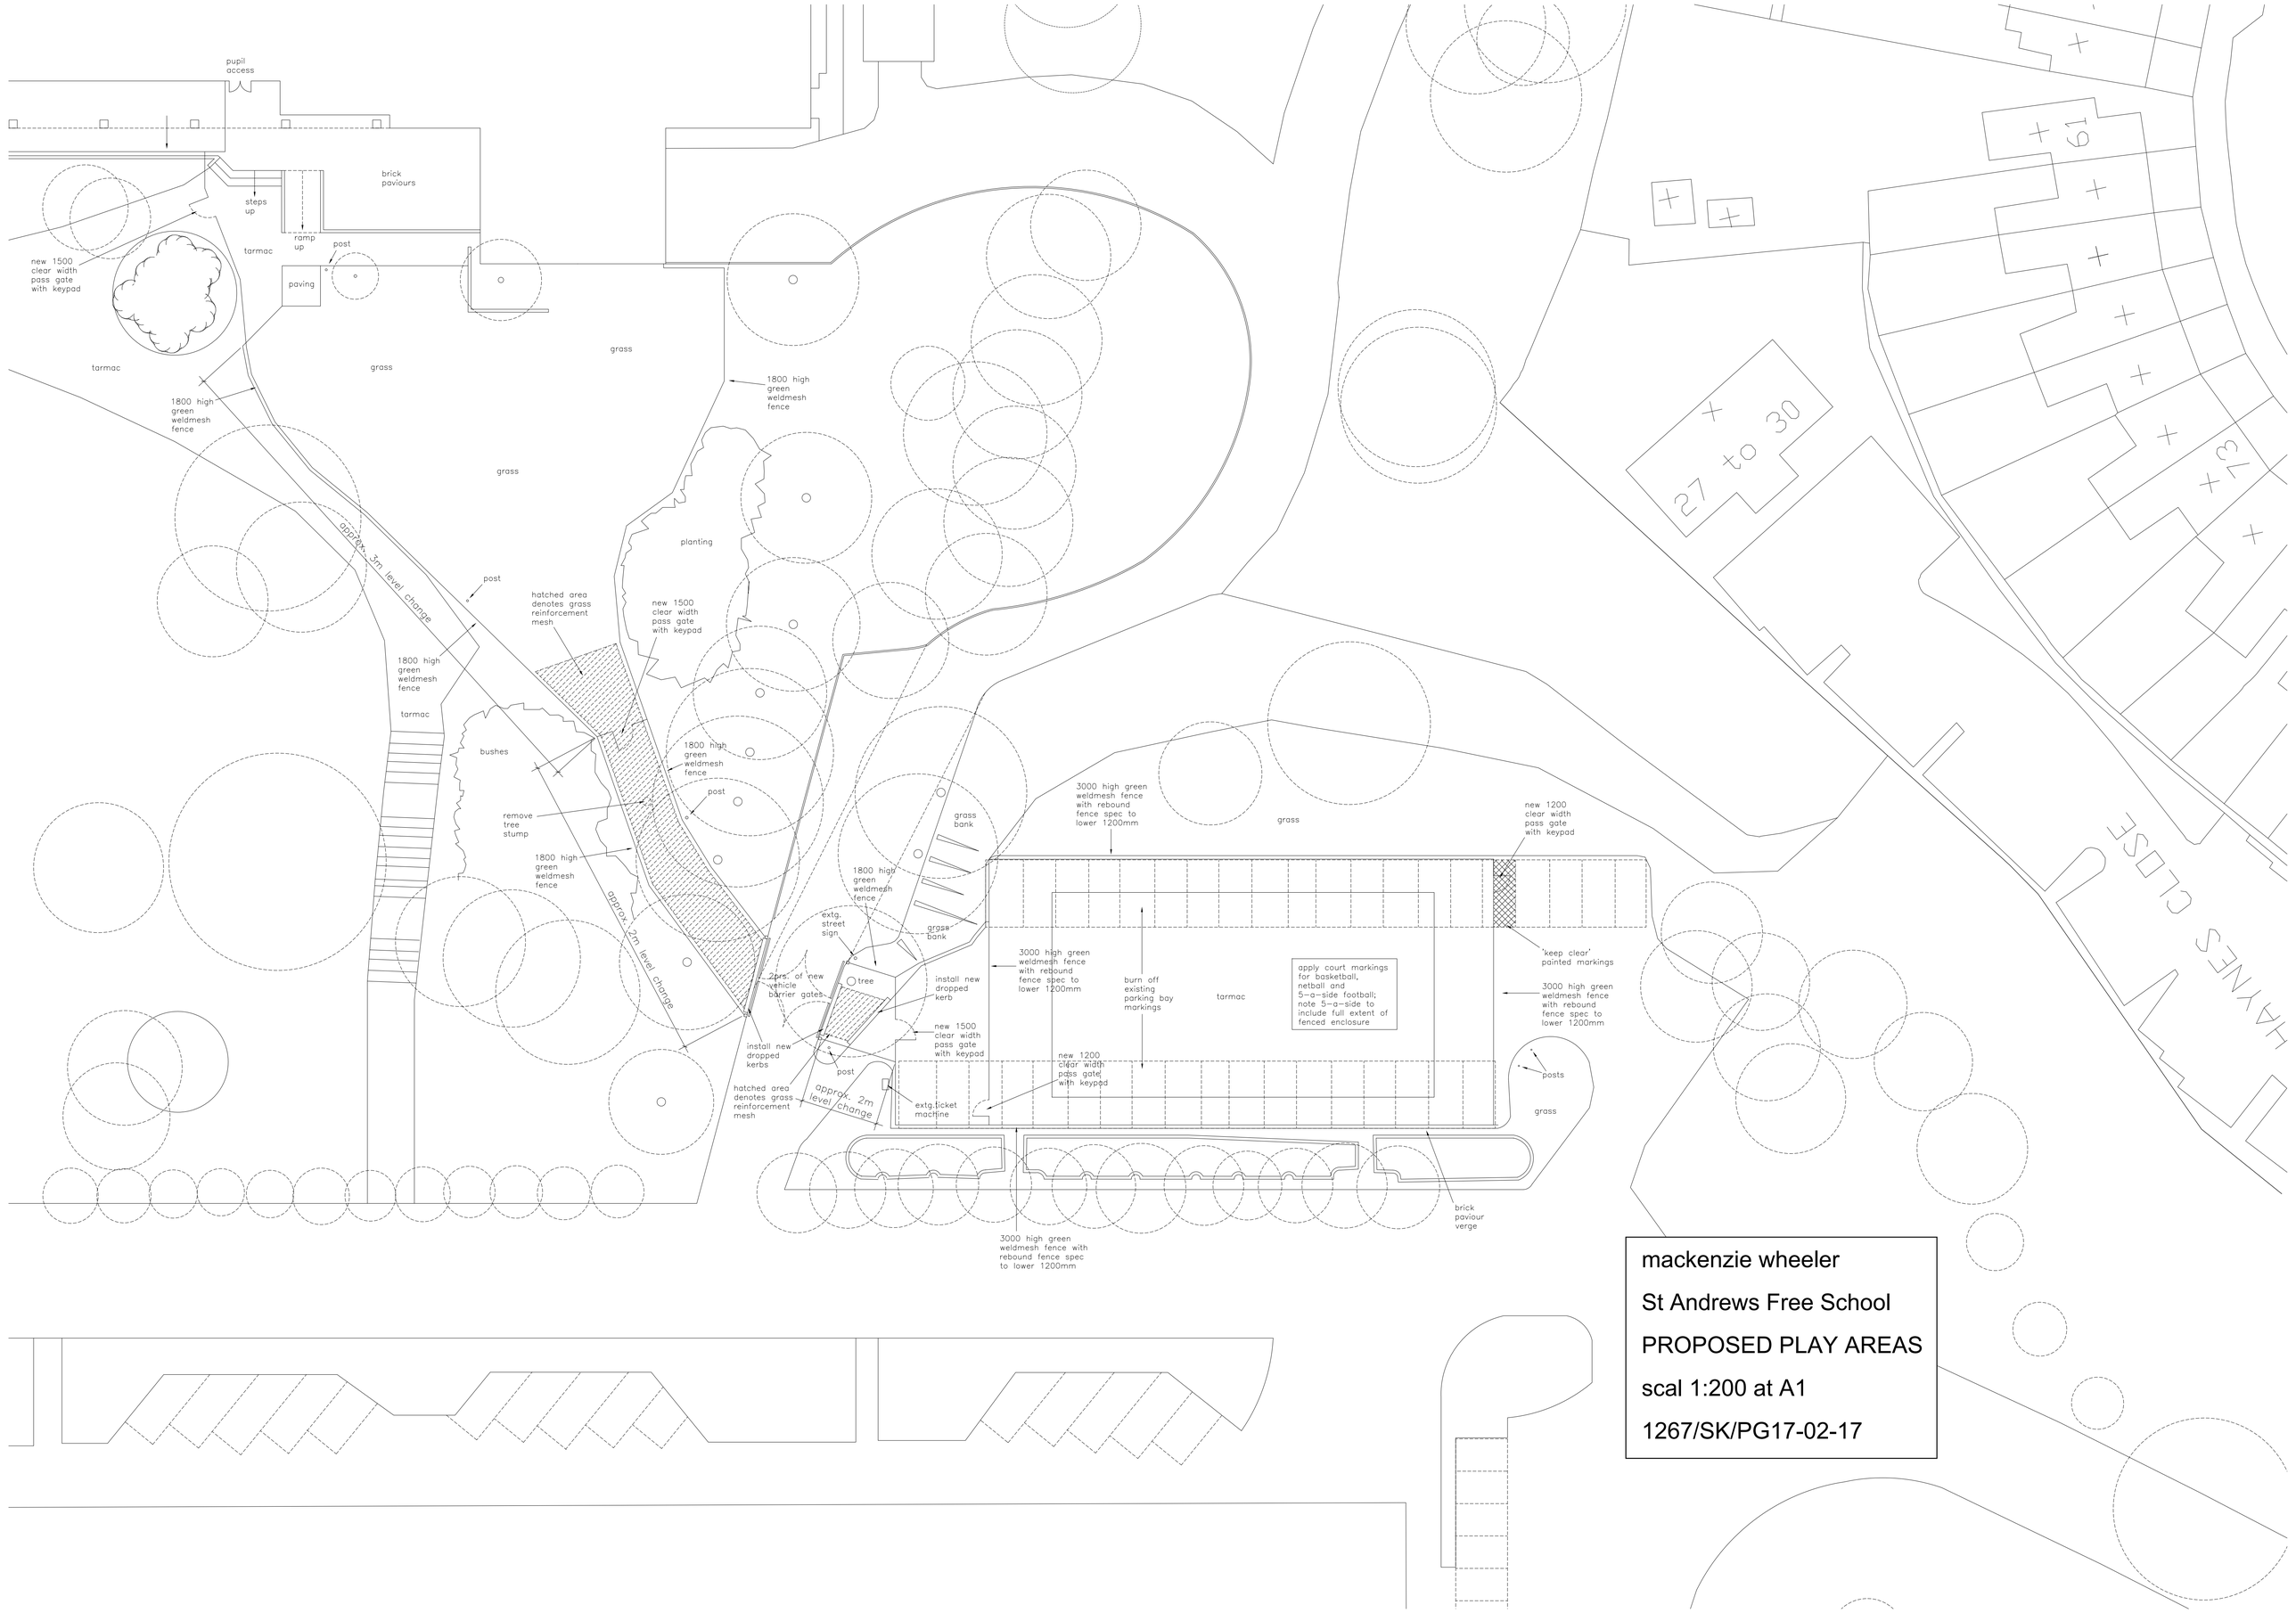

mackenzie wheeler

St Andrews Free School

PROPOSED PLAY AREAS

scal 1:200 at A1

1267/SK/PG17-02-17