CONTRACTORS MUST CHECK ALL DIMENSIONS
ONLY WORK FROM FIGURED DIMENSIONS
DISCREPANCIES MUST BE REPORTED IMMEDIATELY TO THE ARCHITECT TO AWAIT INSTRUCTIONS BEFORE PROCEEDING
IF IN DOUBT - ASK

DATE	REVISION
-	-

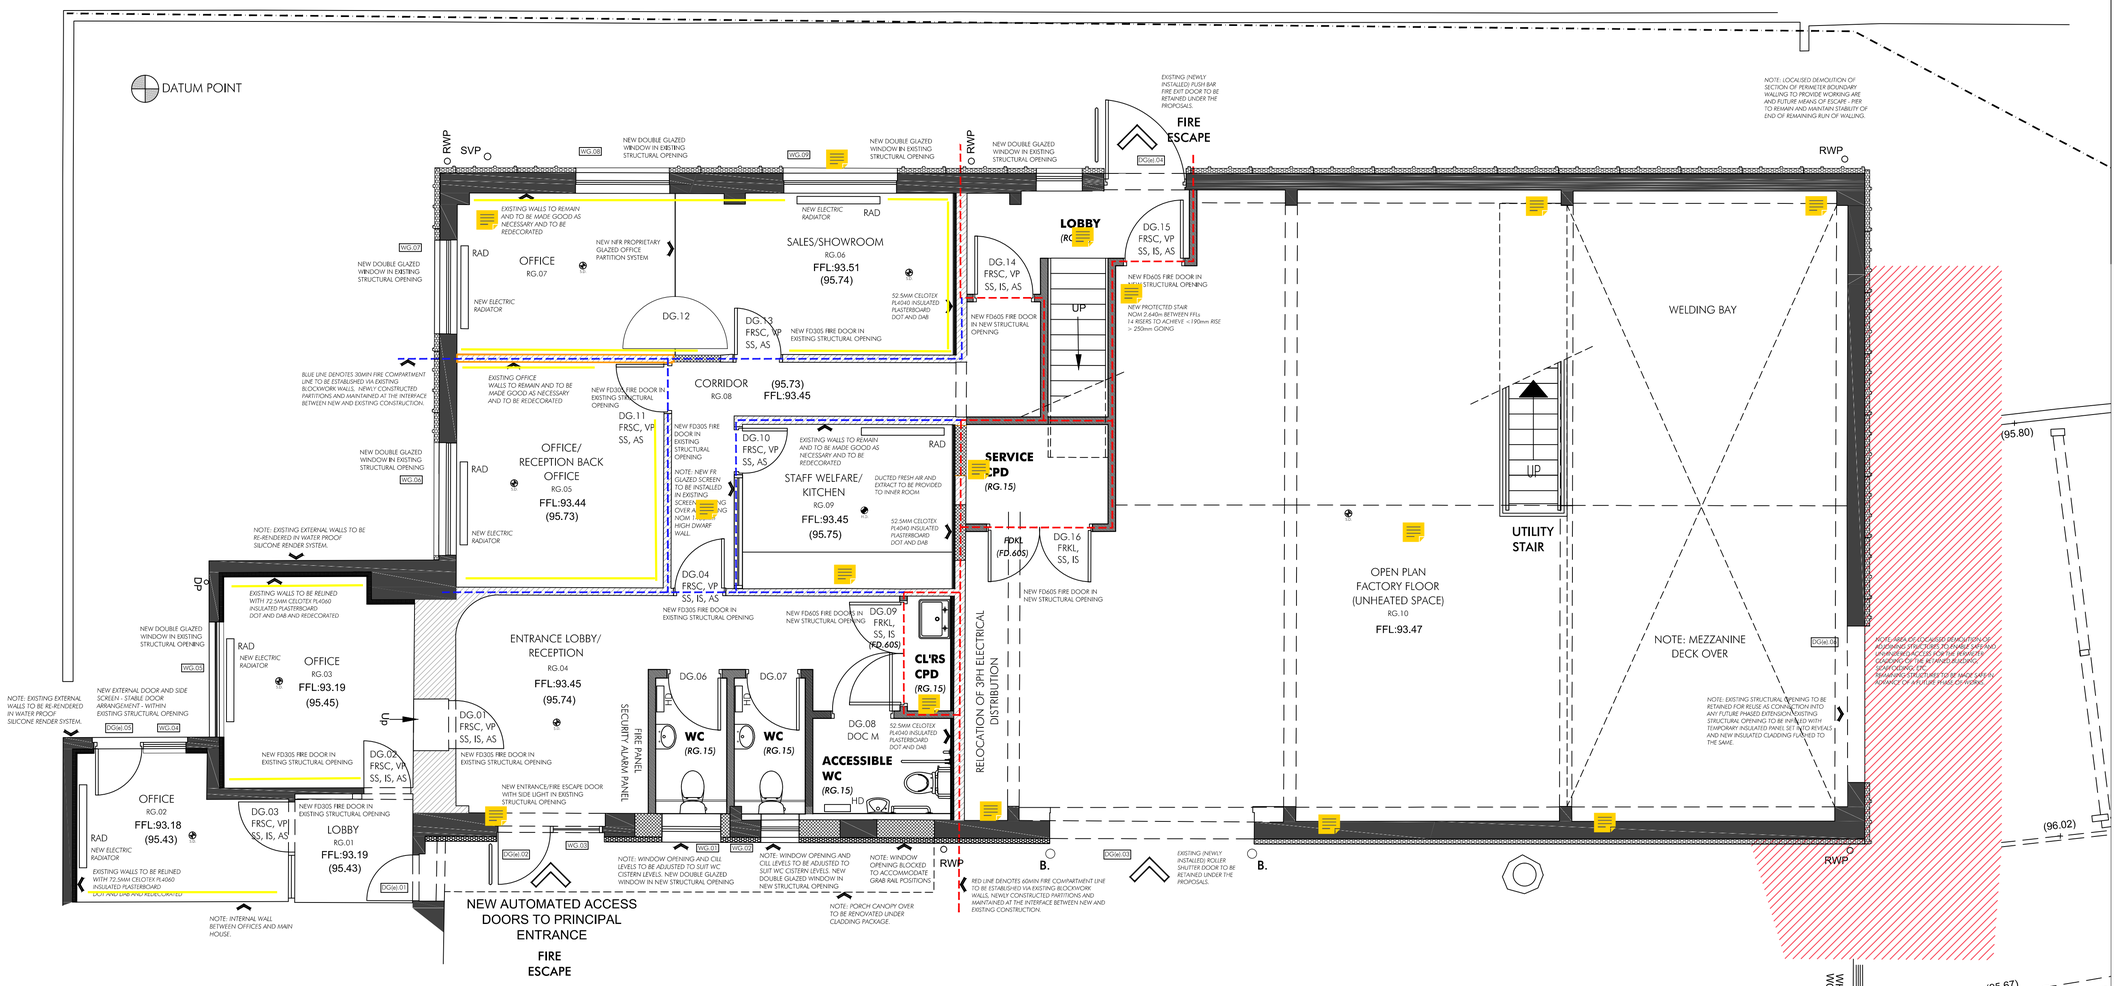

GROUND FLOOR PLAN - AS PROPOSED

SCALE 1:50

0 1 2 3 4 5
SCALE IN METRES
1:50 @ A1

CLIENT ASSENTECH SALES LIMITED
GORRAN, ST AUSTELL, PL26 6LR

PROJECT REFURBISHMENT AND EXTENSIONS/ALTERATIONS TO EXISTING WAREHOUSE, AT GLENVIEW, TRISPEN, CORNWAL

DRAWING GROUND FLOOR PLAN AS PROPOSED SHEET 1

SCALE : 1:50 @ A1
DRAWN : PJC
DIRECTOR : JSM
CHECKED :

DRAWING STATUS
PRELIMINARY
DATE

PROJECT NUMBER	STAGE	DRAWING NUMBER	REVISION
23064	4	080	

© LILLY LEWARNE PRACTICE 2024