DRAWING STATUS					
For Tender					
DESCRIPTION	REV.	DATE	DR'N	CHK'D	APP'D
ORIGINAL ISSUE	O	28/10/17	SW	SW	SW

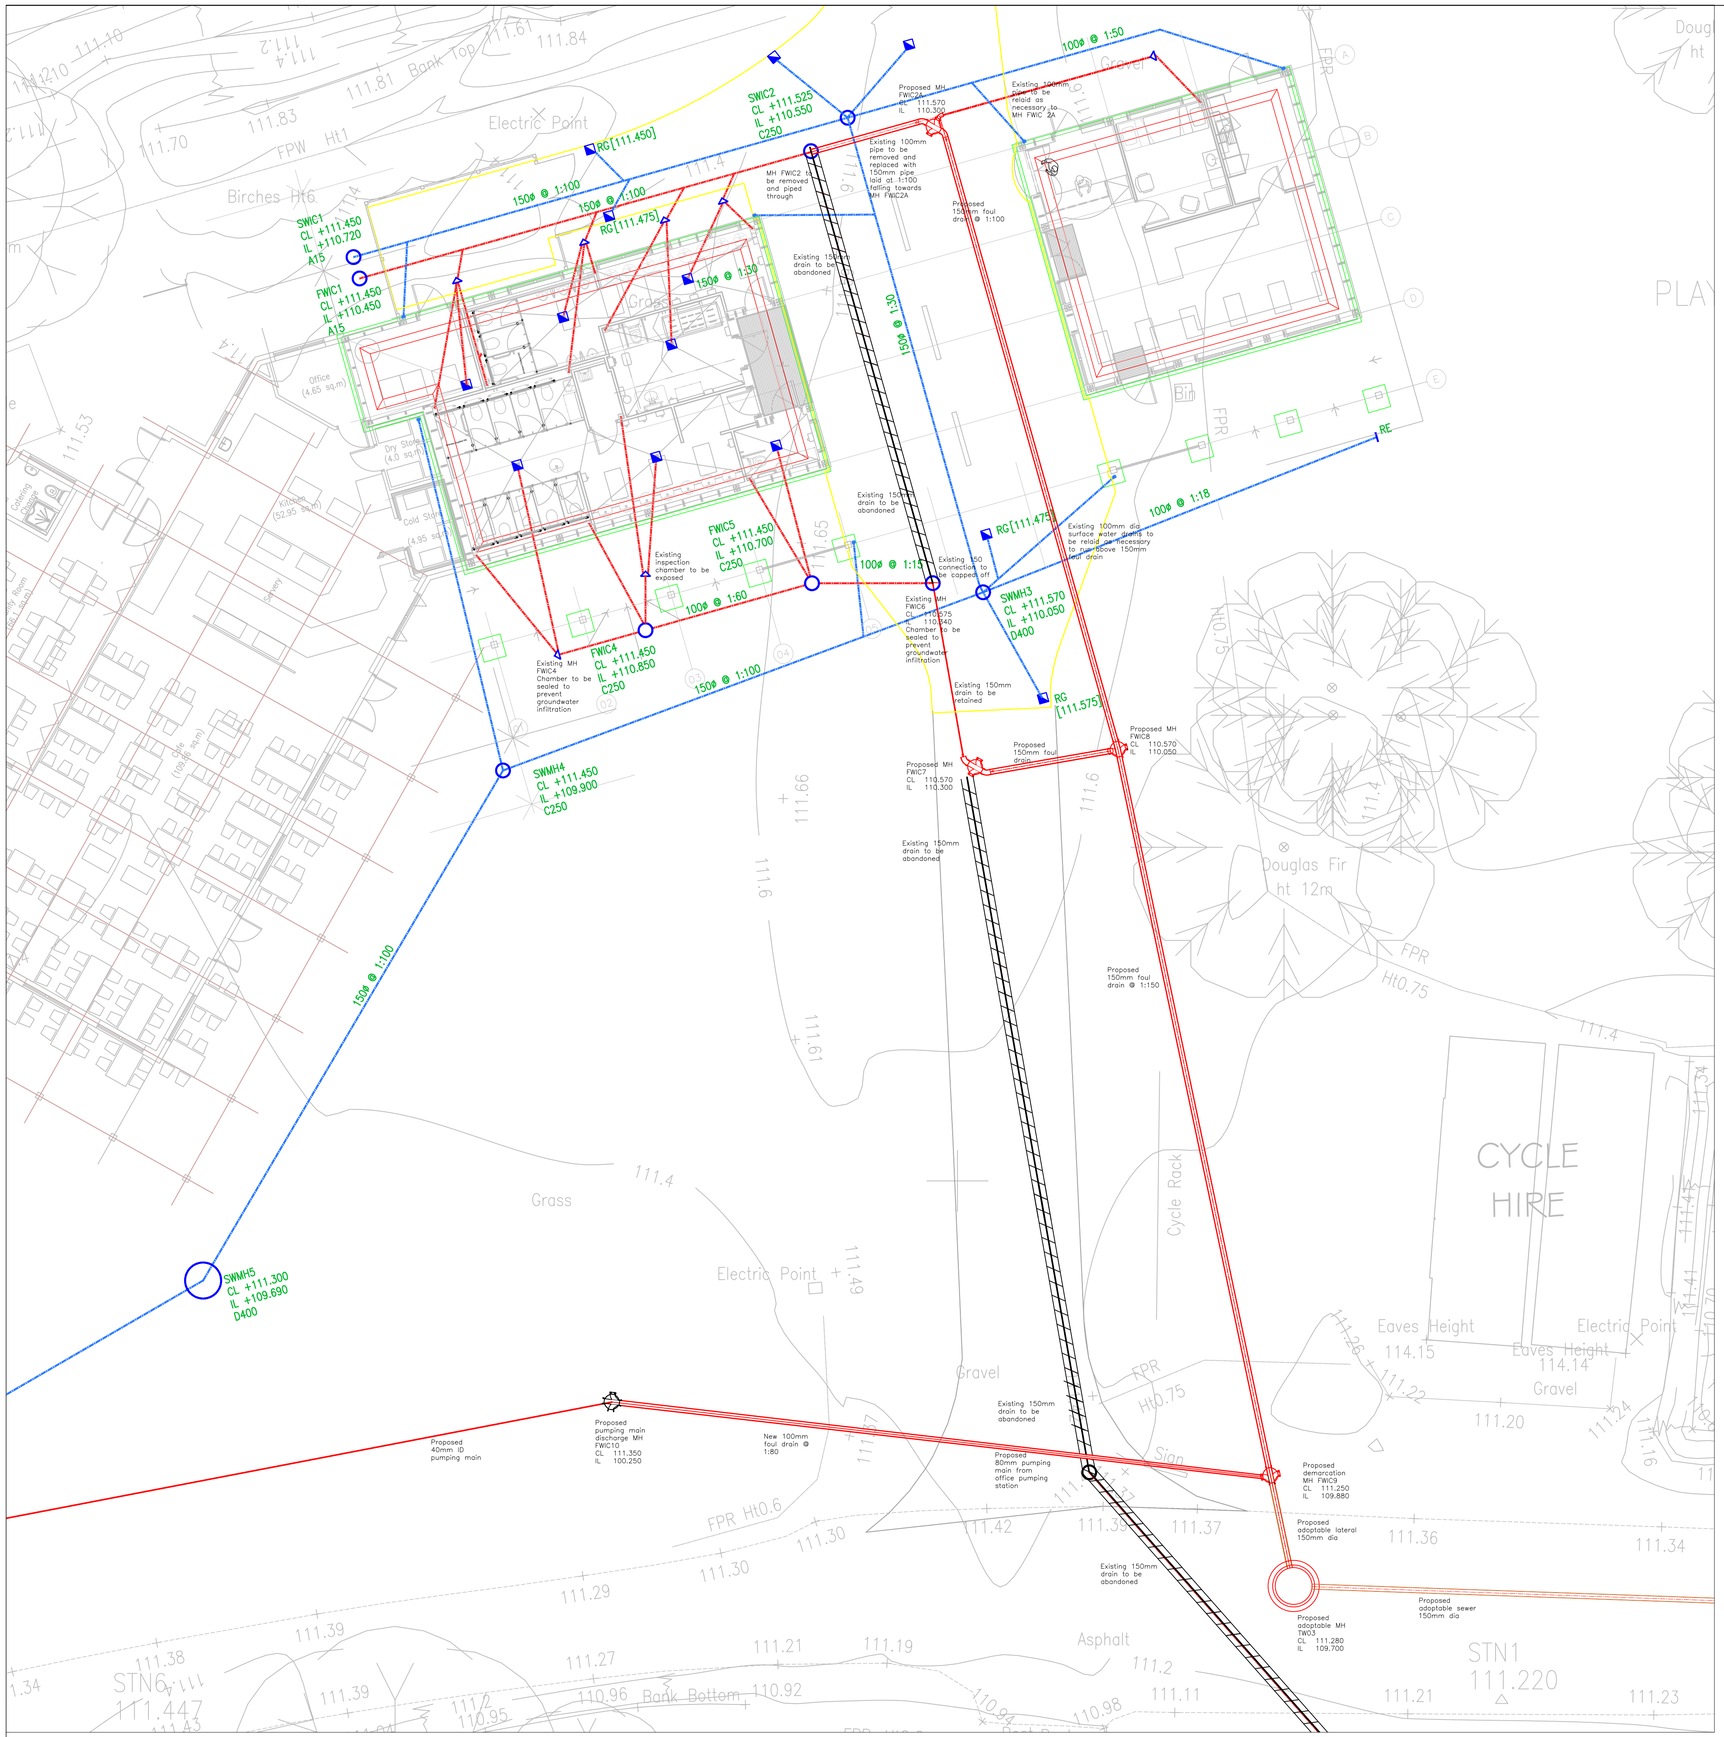

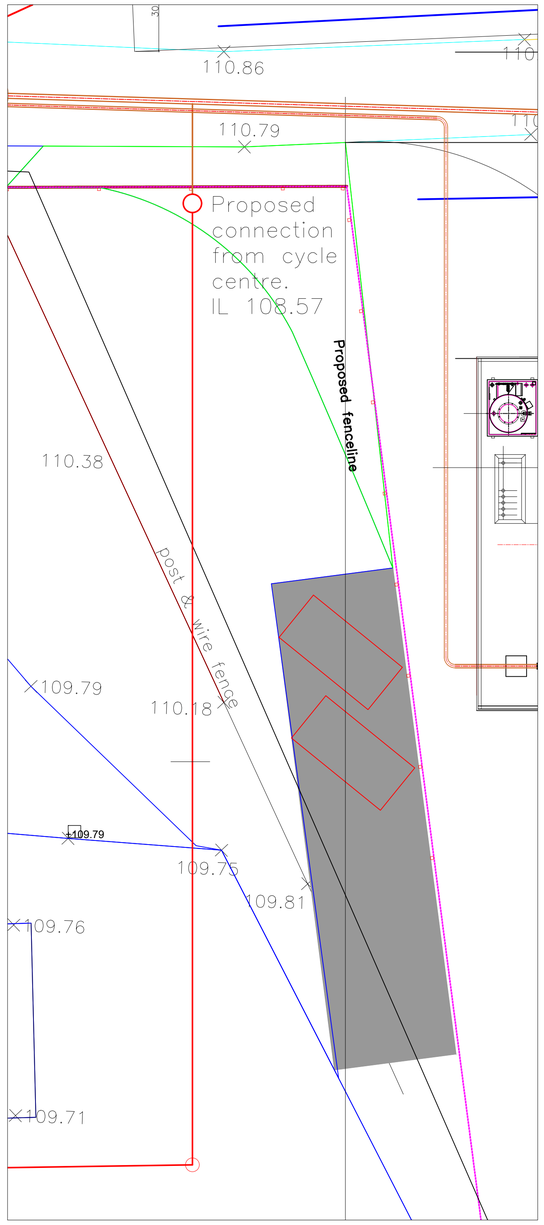

FENLAND HYDROTECH

11, Old Dry Lane
Brigstock,
KETTERING,
NORTHAMPTONSHIRE,
NN14 3HY
TEL – 01832 734612
WEB – www.fenhydro.co.uk

CLIENT	Forestry Commission
PROJECT	Alice Holt Woodland Centre Proposed Pumping Station
TITLE	Private Drainage Sheet 1 of 2

DRAWING SIZE	CONTRACT No.	
A1		
SCALE/S	DRAWING No.	REV.
1:1000	FH1483/T/103	0

DO NOT SCALE FROM THIS DRAWING. IF IN DOUBT ASK. COPYRIGHT FENLAND HYDROTECH © 2017