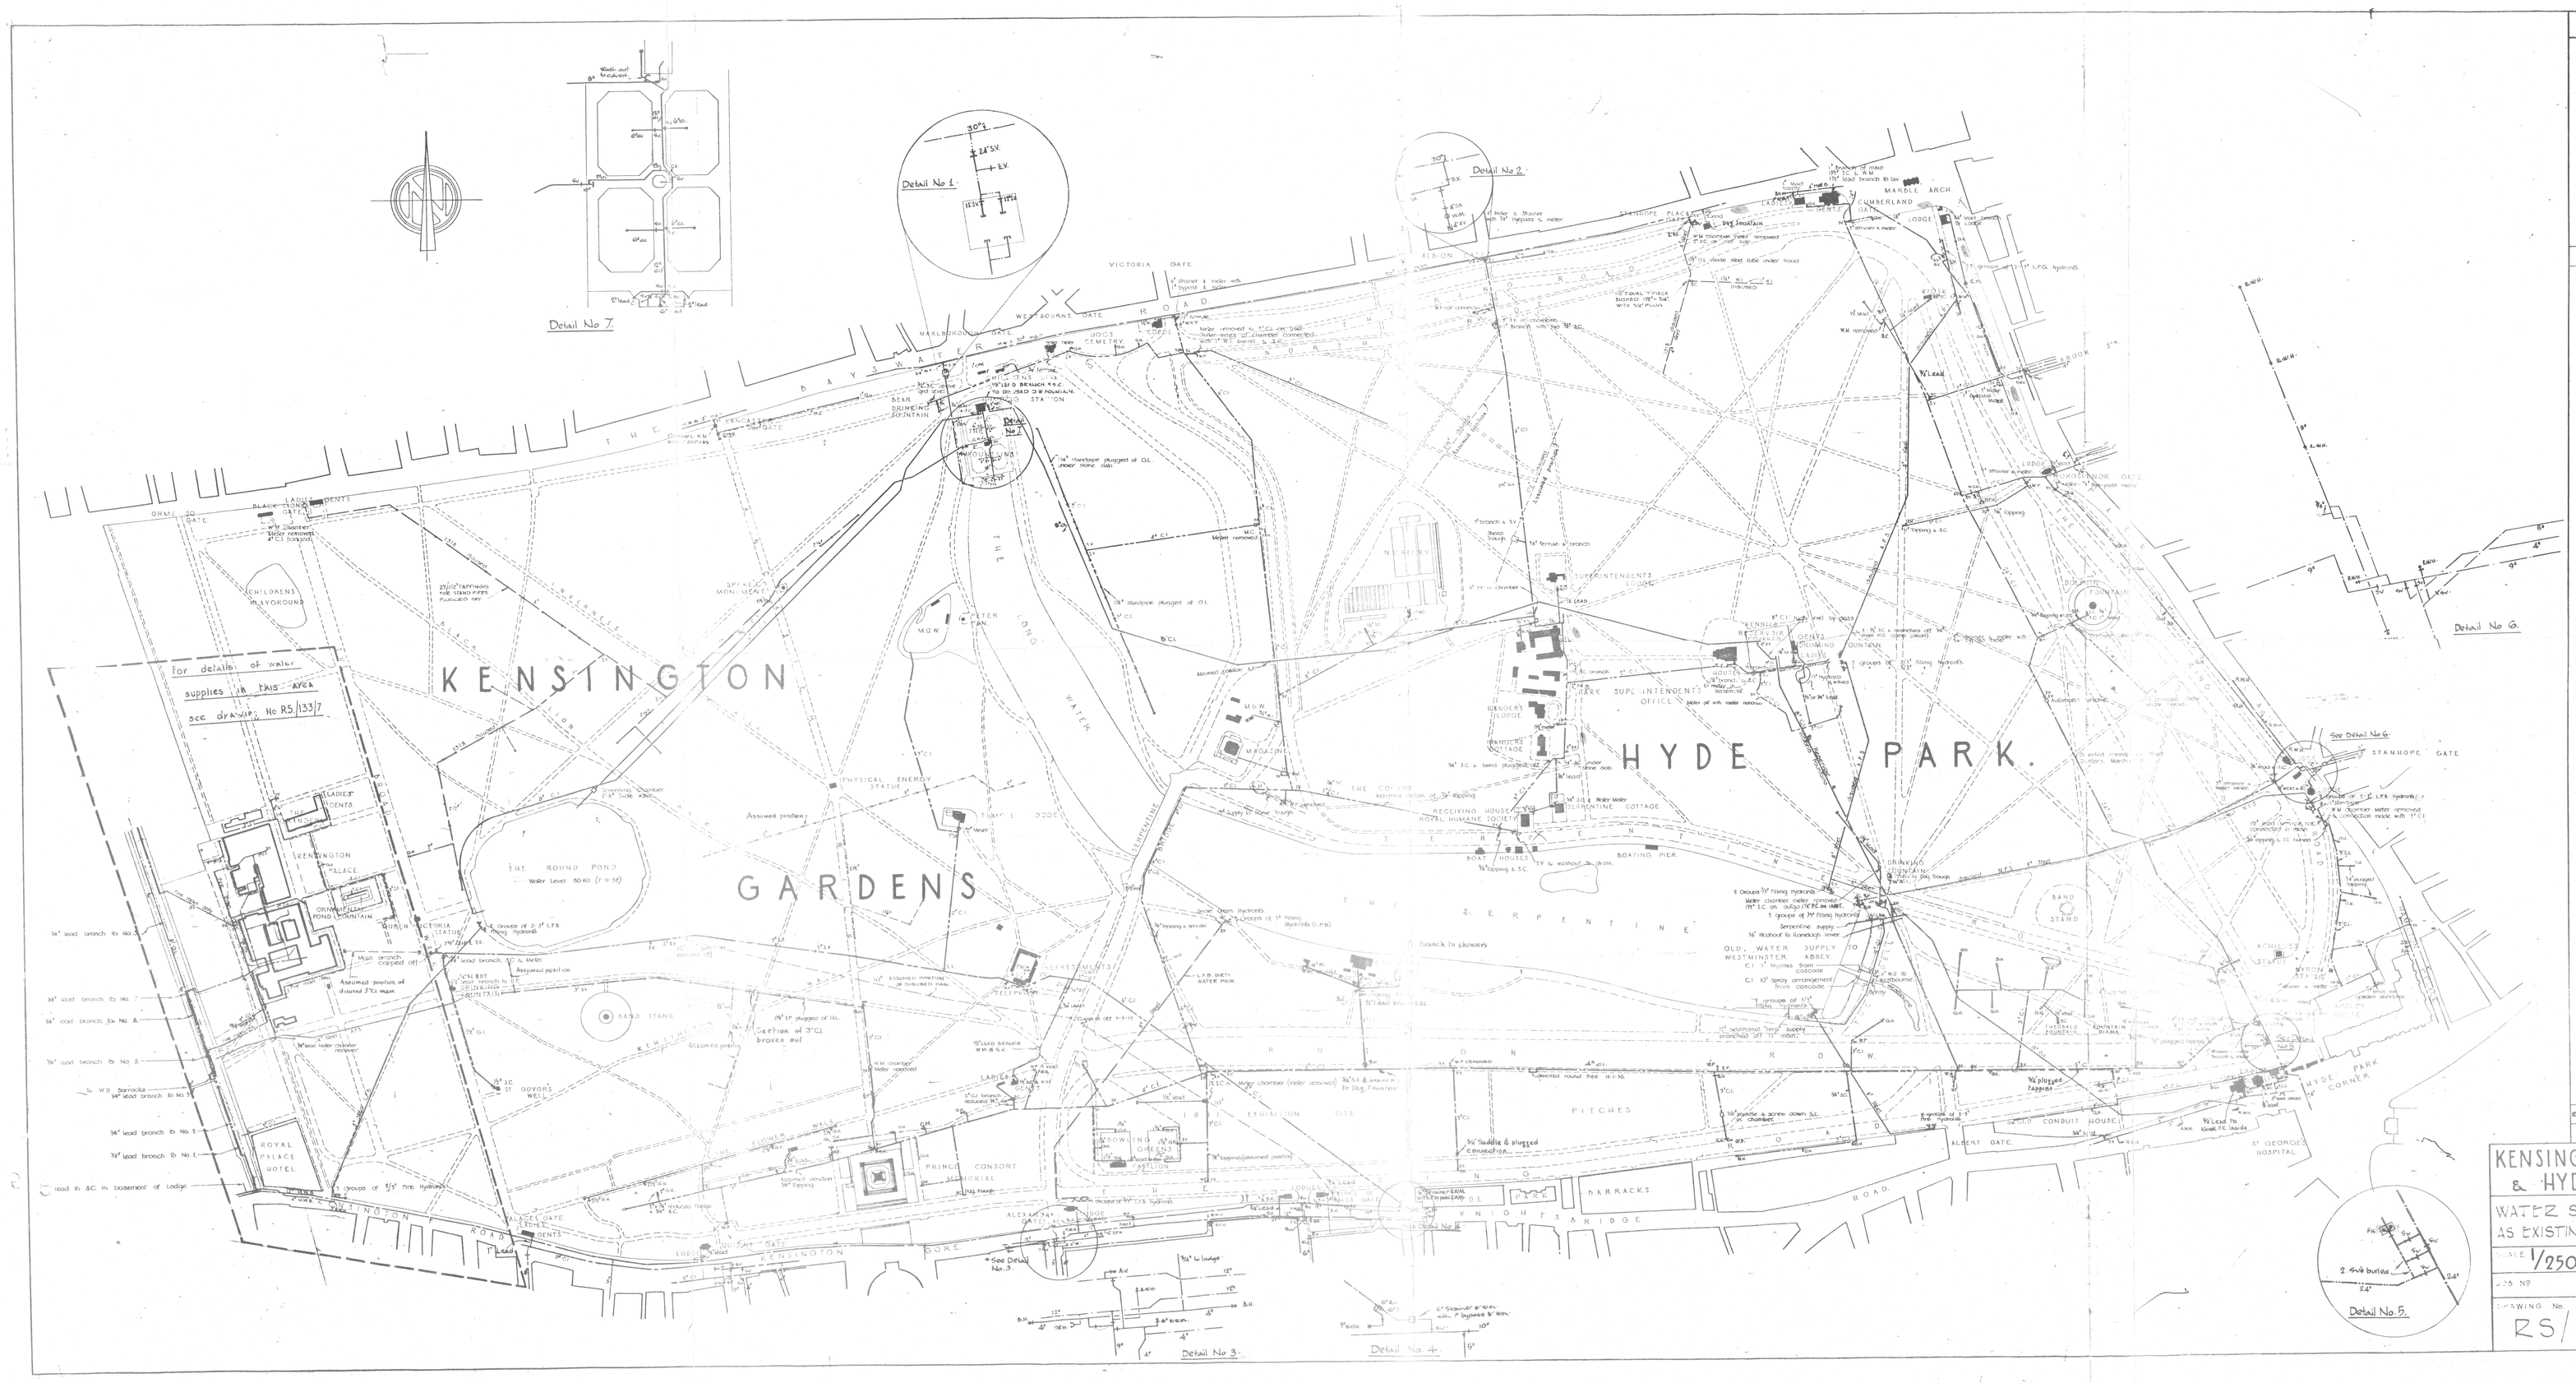
KENSINGTON GARDENS
HYDE PARK.
THE SERPENTINE
THE ROUND POND
KENSINGTON PALACE
ROYAL PALACE HOTEL
PRINCE CONSORT
ALBERT GATE
MARBLE ARCH
CUMBERLAND LODGE
VICTORIA GATE
WESTBOURNE GATE
MARLBOROUGH GATE
BAYSWATER ROAD
KENSINGTON ROAD
KNIGHTSBRIDGE
BARRACKS
ST GEORGE'S HOSPITAL
HYDE PARK CORNER
STANHOPE GATE
For details of water supplies in this area see drawing No RS/133/7
Detail No 1.
Detail No 2.
Detail No 3.
Detail No 4.
Detail No 5.
Detail No 6.
Detail No 7.
REFERENCES.
M.W.B. mains
M.O.W. " (M.W.B. water)
Dirty water mains
" " (disused)
Assumed position of disused mains.
Water post 2'-0" A.G.L.
Garden Hydrant G.H.
Air valve. A.V.
Emptying valve. E.V.
Road wash hydrants R.W.H.
Fire hydrants F.H.
Single fire hydrants S.F.H.
Double fire hydrants
Three fire hydrants
Stop cock.
Reflux valve. R.V.
Sluice valve
Dual Hydrant D.H.
Sluice Valve S.V.
Plug Cock P.C.
Water meter
NOTES
THIS DRAWING TO BE READ IN CONJUNCTION WITH DRAWING RS/133/8.
Details are diagrammatic & not drawn to scale.
REF. PARTICULARS BY DATE
AMENDMENTS
KENSINGTON GDNS. & HYDE PARK.
WATER SUPPLY LAYOUT AS EXISTING SEPT. 1954.
SCALE 1/2500
DATE MAY 1955
DRAWN BY DFO-C
TRACED BY DFO-C
CHECKED BY
APPROVED BY
DRAWING No. RS/133/7
H.M. ENG. BRANCH MINISTRY OF WORKS LASCELL HOUSE, LONDON SW1