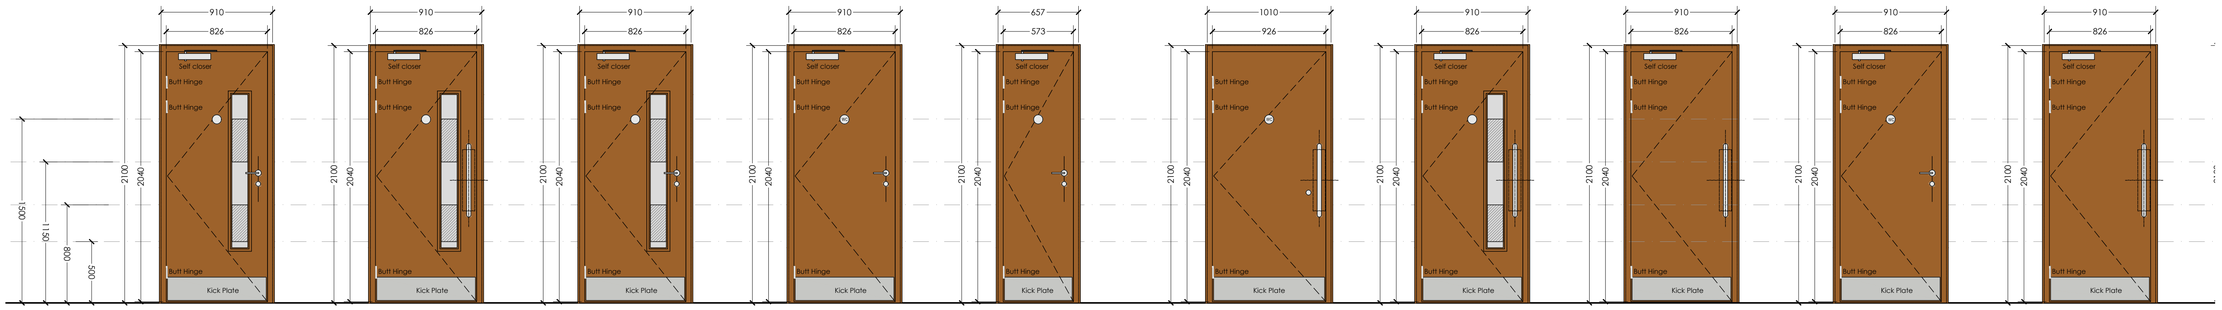

TYPE 07	Internal
Material	Veneered 44mm thick solidcore
Glazing	30 min fire protected glass
Hung	Site Specific
Opening	910 x 2100mm
Location	Club room DG01
Fire Rating	30 minutes
Locking	Mortice lock 5 lever pack and Euro profile escutcheon.
Other	Self closing device, smoke seals, intumescent strips, vision panel, kick plate both sides, lever handle, fire signage ('Fire door keep shut'), door stop. NOTE:To be read in conjunction with Generic Finishes Schedule.

TYPE 08	Internal
Material	Veneered 44mm thick solidcore
Glazing	30 min fire protected glass
Hung	Site Specific
Opening	910 x 2100mm
Location	Kitchen DG02
Fire Rating	30 minutes
Locking	N / A
Other	Self closing device, smoke seals, intumescent strips, vision panel, pull handles, push plates, fire signage ('Fire door keep shut'), kick plate to both sides NOTE: To be read in conjunction with Generic Finishes Schedule

TYPE 09	Internal
Material	Veneered 44mm thick solidcore
Glazing	30 min fire protected glass
Hung	Site Specific
Opening	910 x 2100mm
Location	Club room DG03
Fire Rating	30 minutes
Locking	Mortice lock 5 lever pack and Euro profile escutcheon.
Other	Self closing device, smoke seals, intumescent strips, vision panel, kick plate both sides, lever handle, fire signage ('Fire door keep shut'), door stop. NOTE:To be read in conjunction with Generic Finishes Schedule.

TYPE 10	Internal
Material	Veneered 44mm thick solidcore
Glazing	N / A
Hung	Site Specific
Opening	910 x 2100mm
Location	Unisex WC DG04
Fire Rating	30 minutes
Locking	Mortice latch and indicator bolt.
Other	Self closing device, kick plate both sides, lever handles, WC signage. NOTE:To be read in conjunction with Generic Finishes Schedule.

TYPE 11	Internal
Material	Veneered 44mm thick solidcore
Glazing	N / A
Hung	Site Specific
Opening	657 x 2100mm
Location	Comms DG05
Fire Rating	30 minutes
Locking	Mortice lock 5 lever pack and Euro profile escutcheon.
Other	Self closing device, smoke seals, intumescent strips, kick plate both sides, lever handle, keep locked signage, fire signage ('Fire door keep shut'), door stop. NOTE:To be read in conjunction with Generic Finishes Schedule.

TYPE 12	Internal
Material	Veneered 44mm thick solidcore
Glazing	N / A
Hung	Site Specific
Opening	1010 x 2100mm
Location	Disabled WC DG06
Fire Rating	30 minutes
Locking	By specialist - Part M, BS8300, The Equality Act 2010 compliant.
Other	Kick plate both sides, pull handle, push plate, signage, compliant inclusive toilet lever handle, lock and indicator bolt, grab rail, door stop. NOTE:To be read in conjunction with Generic Finishes Schedule.

TYPE 13	Internal
Material	Veneered 44mm thick solidcore
Glazing	30 min fire protected glass
Hung	Site Specific
Opening	910 x 2100mm
Location	Officials changing 1 DG07
Fire Rating	30 minutes
Locking	N / A
Other	Self closing device, smoke seals, intumescent strips, vision panel, pull handles, push plates, officials signage, fire signage ('Fire door keep shut'), kick plate to both sides NOTE: To be read in conjunction with Generic Finishes Schedule

TYPE 14	Internal
Material	Veneered 44mm thick solidcore
Glazing	N / A
Hung	Site Specific
Opening	910 x 2100mm
Location	Officials changing 1 DG08
Fire Rating	30 minutes
Locking	N / A
Other	Self closing device, kick plate both sides, pull handle, push plates, fire signage ('Fire door keep shut'), door stop. NOTE:To be read in conjunction with TP Generic Finishes Schedule.

TYPE 15	Internal
Material	Veneered 44mm thick solidcore
Glazing	N / A
Hung	Site Specific
Opening	910 x 2100mm
Location	Officials 1 WC DG09
Fire Rating	30 minutes
Locking	Mortice latch and indicator bolt.
Other	Self closing device, kick plate both sides, lever handles, WC signage. NOTE:To be read in conjunction with Generic Finishes Schedule.

TYPE 16	Internal
Material	Veneered 44mm thick solidcore
Glazing	N / A
Hung	Site Specific
Opening	910 x 2100mm
Location	Team changing 1 DG10
Fire Rating	30 minutes
Locking	N / A
Other	Self closing device, kick plate both sides, pull handle, push plates, fire signage ('Fire door keep shut'), door stop. NOTE:To be read in conjunction with TP Generic Finishes Schedule.

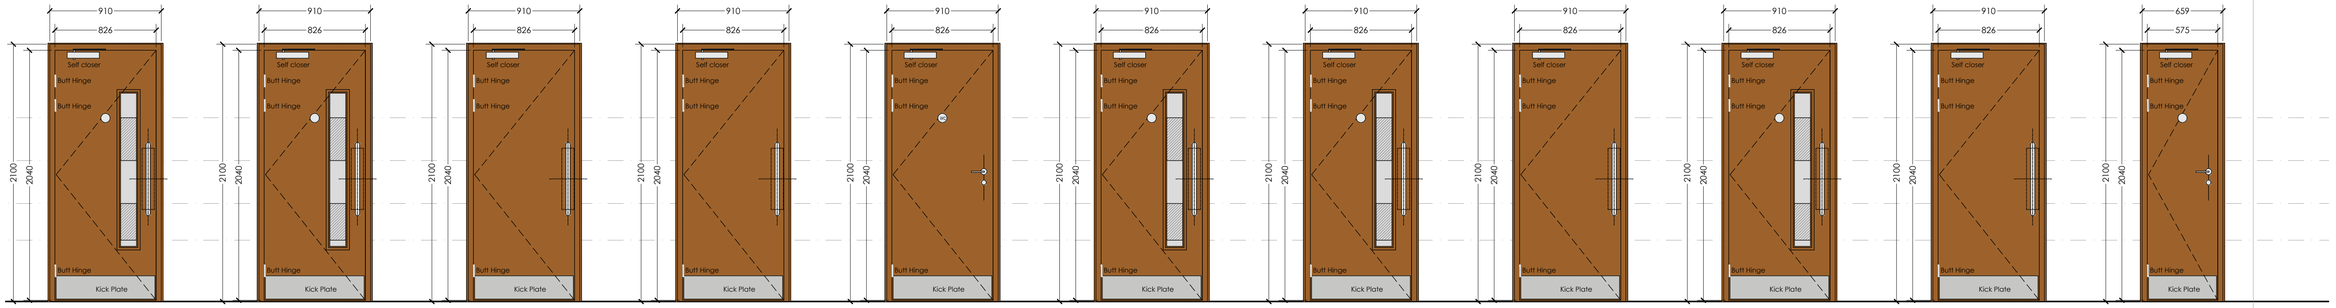

TYPE 17	Internal
Material	Veneered 44mm thick solidcore
Glazing	30 min fire protected glass
Hung	Site Specific
Opening	910 x 2100mm
Location	Team changing 1 DG11
Fire Rating	30 minutes
Locking	N / A
Other	Self closing device, kick plate both sides, pull handle, push plates, changing signage, fire signage ('Fire door keep shut'), door stop. NOTE:To be read in conjunction with TP Generic Finishes Schedule.

TYPE 18	Internal
Material	Veneered 44mm thick solidcore
Glazing	30 min fire protected glass
Hung	Site Specific
Opening	910 x 2100mm
Location	Team changing 2 DG12
Fire Rating	30 minutes
Locking	N / A
Other	Self closing device, kick plate both sides, pull handle, push plates, changing signage, fire signage ('Fire door keep shut'), door stop. NOTE:To be read in conjunction with TP Generic Finishes Schedule.

TYPE 19	Internal
Material	Veneered 44mm thick solidcore
Glazing	N / A
Hung	Site Specific
Opening	910 x 2100mm
Location	Team changing 2 DG13
Fire Rating	30 minutes
Locking	N / A
Other	Self closing device, kick plate both sides, pull handle, push plates, fire signage ('Fire door keep shut'), door stop. NOTE:To be read in conjunction with TP Generic Finishes Schedule.

TYPE 20	Internal
Material	Veneered 44mm thick solidcore
Glazing	N / A
Hung	Site Specific
Opening	910 x 2100mm
Location	Officials changing 2 DG14
Fire Rating	30 minutes
Locking	N / A
Other	Self closing device, kick plate both sides, pull handle, push plates, fire signage ('Fire door keep shut'), door stop. NOTE:To be read in conjunction with TP Generic Finishes Schedule.

TYPE 21	Internal
Material	Veneered 44mm thick solidcore
Glazing	N / A
Hung	Site Specific
Opening	
Location	Officials 2 WC DG15
Fire Rating	30 minutes
Locking	Mortice latch and indicator bolt.
Other	Self closing device, kick plate both sides, lever handles, WC signage. NOTE:To be read in conjunction with Generic Finishes Schedule.

TYPE 22	Internal
Material	Veneered 44mm thick solidcore
Glazing	30 min fire protected glass
Hung	Site Specific
Opening	910 x 2100mm
Location	Officials changing 2 DG16
Fire Rating	30 minutes
Locking	N / A
Other	Self closing device, smoke seals, intumescent strips, vision panel, pull handles, push plates, officials signage, fire signage ('Fire door keep shut'), kick plate to both sides NOTE: To be read in conjunction with Generic Finishes Schedule

TYPE 23	Internal
Material	Veneered 44mm thick solidcore
Glazing	30 min fire protected glass
Hung	Site Specific
Opening	910 x 2100mm
Location	Team changing 3 DG17
Fire Rating	30 minutes
Locking	N / A
Other	Self closing device, kick plate both sides, pull handle, push plates, changing signage, fire signage ('Fire door keep shut'), door stop. NOTE:To be read in conjunction with TP Generic Finishes Schedule.

TYPE 24	Internal
Material	Veneered 44mm thick solidcore
Glazing	N / A
Hung	Site Specific
Opening	910 x 2100mm
Location	Team changing 3 DG18
Fire Rating	30 minutes
Locking	N / A
Other	Self closing device, kick plate both sides, pull handle, push plates, fire signage ('Fire door keep shut'), door stop. NOTE:To be read in conjunction with TP Generic Finishes Schedule.

TYPE 25	Internal
Material	Veneered 44mm thick solidcore
Glazing	30 min fire protected glass
Hung	Site Specific
Opening	910 x 2100mm
Location	Team changing 4 DG19
Fire Rating	30 minutes
Locking	N / A
Other	Self closing device, kick plate both sides, pull handle, push plates, changing signage, fire signage ('Fire door keep shut'), door stop. NOTE:To be read in conjunction with TP Generic Finishes Schedule.

TYPE 26	Internal
Material	Veneered 44mm thick solidcore
Glazing	N / A
Hung	Site Specific
Opening	910 x 2100mm
Location	Team changing 4 DG20
Fire Rating	30 minutes
Locking	N / A
Other	Self closing device, kick plate both sides, pull handle, push plates, fire signage ('Fire door keep shut'), door stop. NOTE:To be read in conjunction with TP Generic Finishes Schedule.

TYPE 27	Internal
Material	Veneered 44mm thick solidcore
Glazing	N / A
Hung	Site Specific
Opening	659 x 2100mm
Location	Cleaners DG21
Fire Rating	30 minutes
Locking	Mortice lock 5 lever pack and Euro profile escutcheon.
Other	Self closing device, smoke seals, intumescent strips, kick plate both sides, lever handle, keep locked signage, fire signage ('Fire door keep shut'), door stop. NOTE:To be read in conjunction with Generic Finishes Schedule.

DOOR AND WINDOW SCHEDULE
Scale 1:25

INTERNAL DOORS:

- Premdor solid core ash veneered faced flush doors, hardwood lippings. MDF door frame and stop. Frame and stop finished with one coat primer, two coats undercoat and one coat high gloss white.

Please refer to door detail information for further information.

COPYRIGHT NOTICE:
This drawing is the copyright of the Architects and may not be reproduced or used except by written permission.

©Crown copyright and database rights(2014) Ordnance Survey licence number100047314

Notes
This drawing is to be read in conjunction with all relevant drawings and specifications.
Do not scale from this drawing. Use figured dimensions only. All levels and dimensions to be checked on site. All level and dimensional discrepancies are to be bought to the immediate attention of HSSP Architects ltd.
Alterations/substitutions cannot be accepted for alteration and/or deviation from this design without prior acknowledgement of HSSP Architects ltd.
Copyright reserved. This drawing may only be used for the client and location specified in the title block. It may not be copied or disclosed to any other third party without prior written consent from HSSP Architects ltd.
Prior to any works commencing on site, the engineer is to be contacted regarding the current status, revision or approval status of this drawing.
All work to be to the entire satisfaction of the NHBC or Local Authority not withstanding anything shown or indicated on these drawings. All workmanship and materials to be the best of their respective kind and at least equivalent of the appropriate British Standard Code of Practice. All relevant dimensions and levels to be ascertained or checked and verified on site before specific areas of work are commenced.
This drawing is to be read in conjunction with clients specification/employers requirements and structural engineers design.

B1 200310 SG Issued for costing

BUILDING REGULATIONS ISSUE

Rev.	Date.	Drawn.

hssp architects
Pera Innovation Park, Nottingham Road
Melton Mowbray, LE13 0PB
Telephone: 01664 563 288 Fax: 01664 503 360
E-Mail Info@hssparchitects.co.uk Web www.hssparchitects.co.uk

Project.
Reconfiguration and Refurbishment
The Pavilion
Necton Street, Syston
For Syston Town Council

Title.
PROPOSED DOOR & WINDOW SCHEDULE - sheet 2

Scale.	Drawn.	Checked.	Date.
1:25	SG	NC	March '20

Drawing No.	Revision.
7801-04-008	B1

HSSP A1