APPENDIX 1

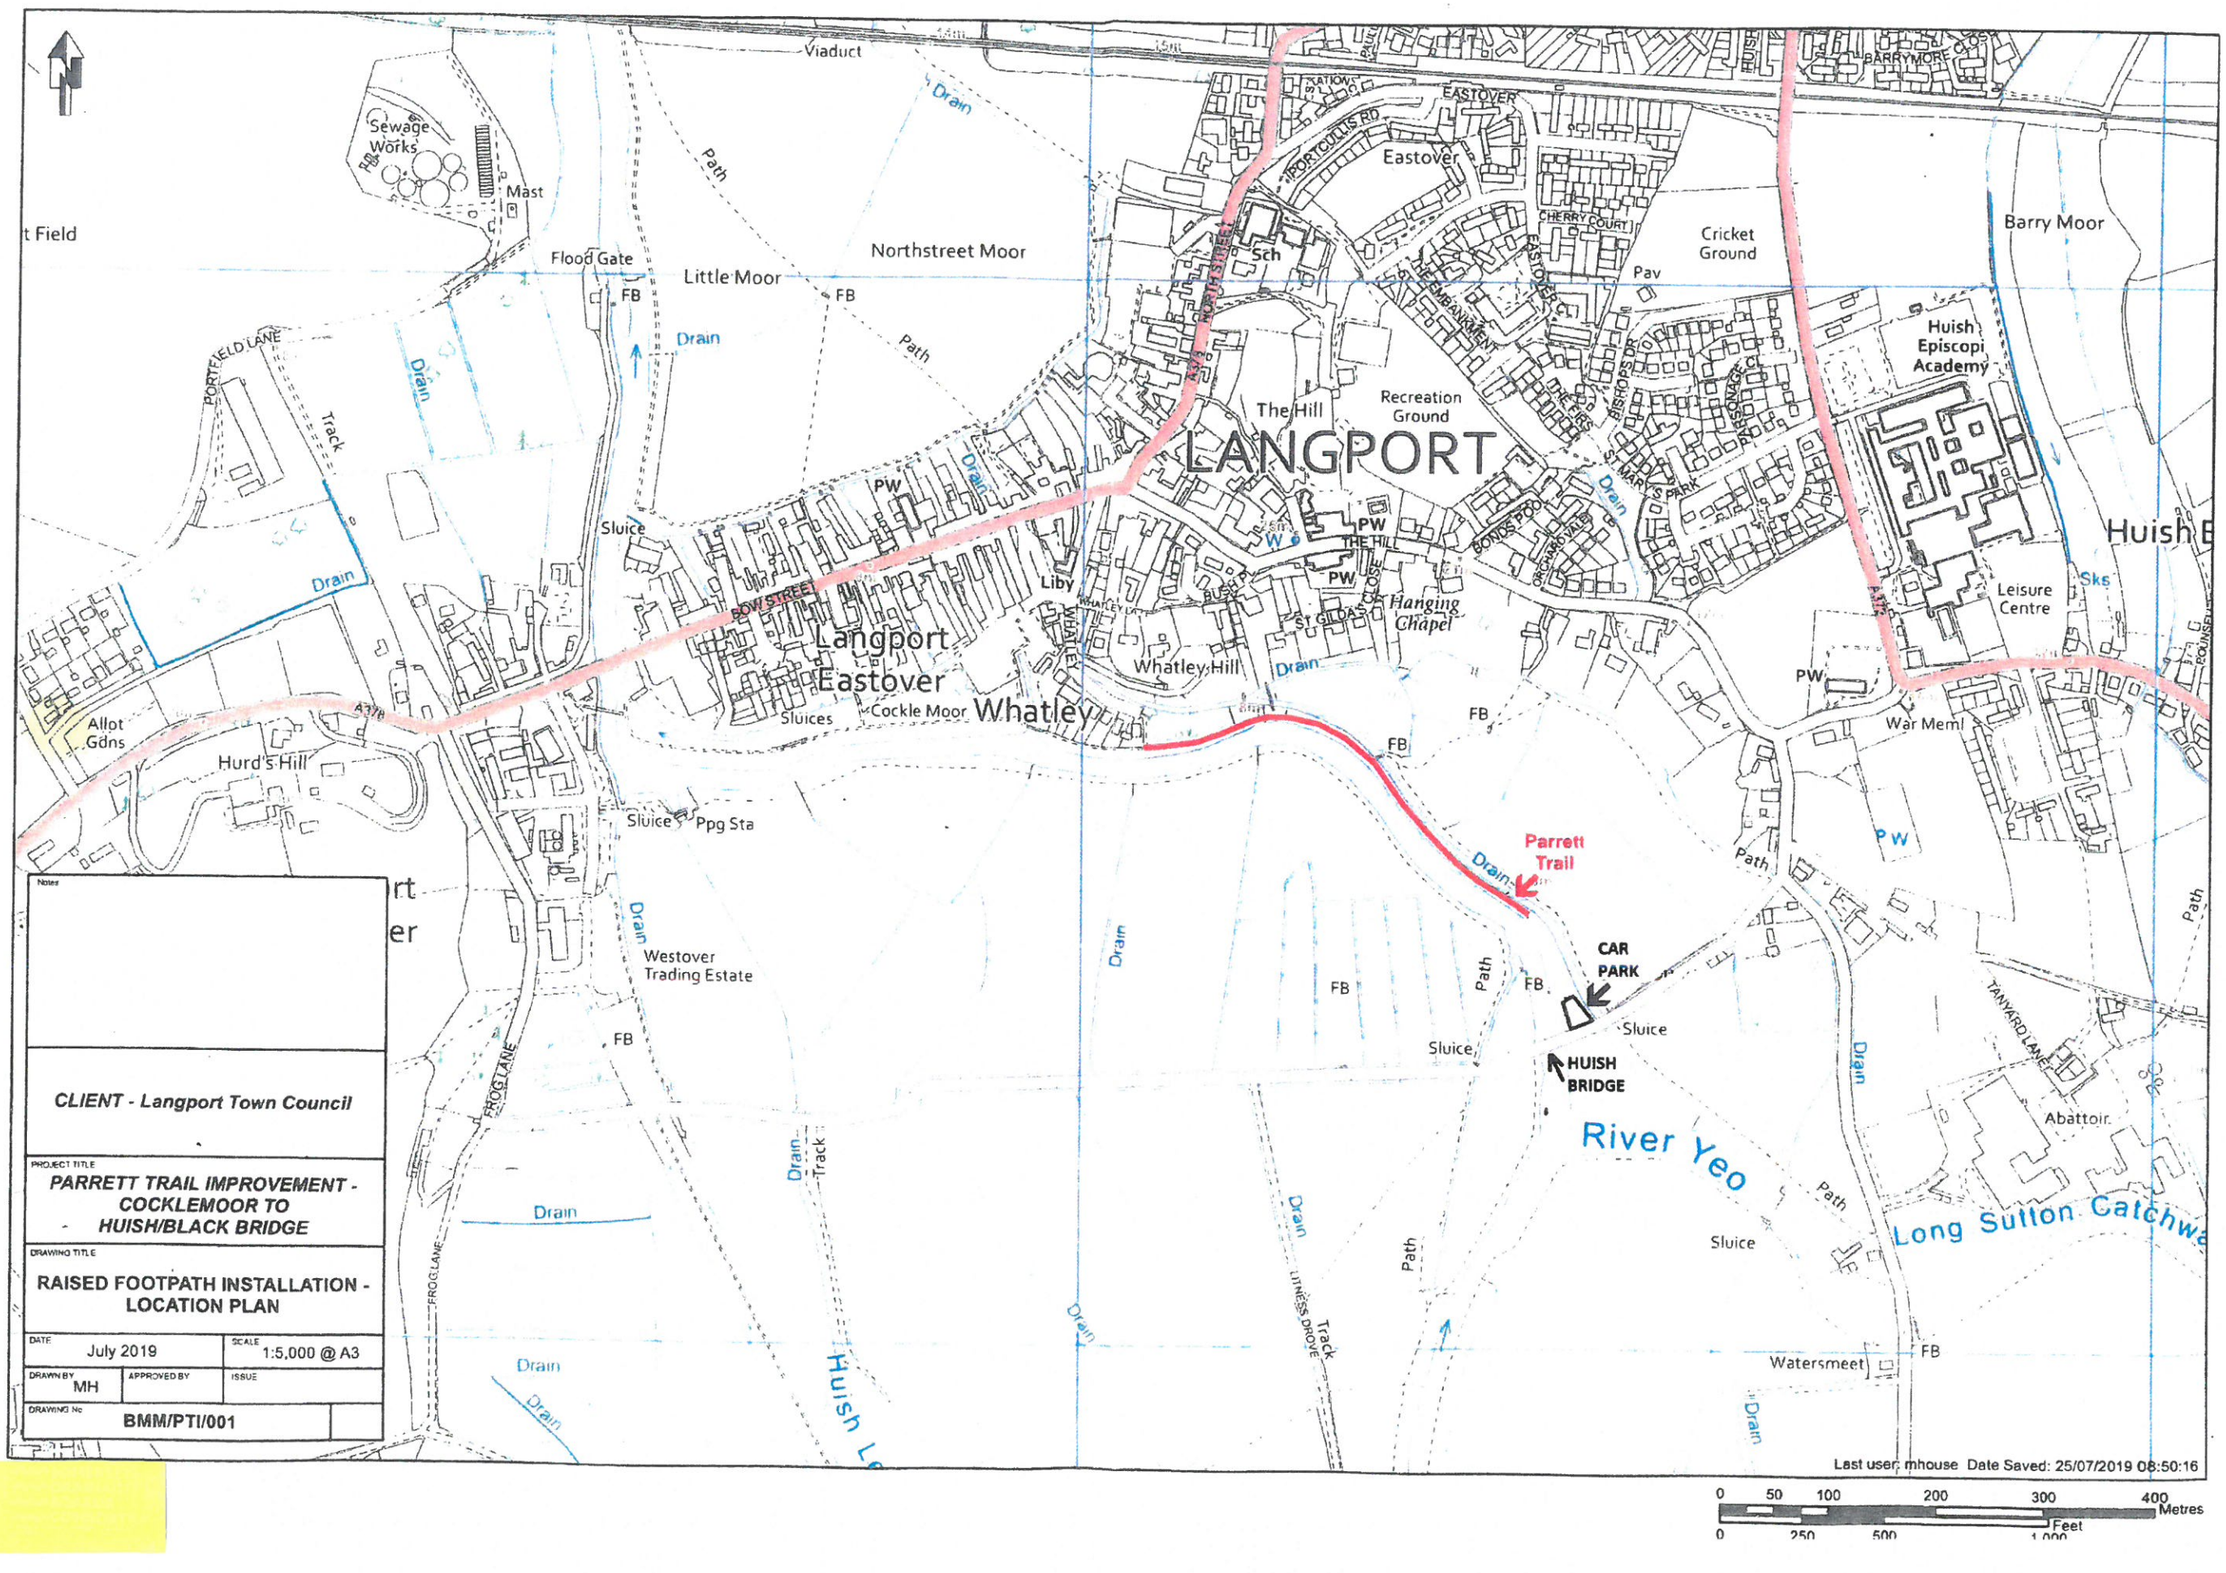

Notes

CLIENT - Langport Town Council

PROJECT TITLE
PARRETT TRAIL IMPROVEMENT - COCKLEMOOR TO - HUISH/BLACK BRIDGE

DRAWING TITLE
RAISED FOOTPATH INSTALLATION - LOCATION PLAN

DATE	SCALE
July 2019	1:5,000 @ A3

DRAWN BY	APPROVED BY	ISSUE
MH		

DRAWING No BMM/PTI/001