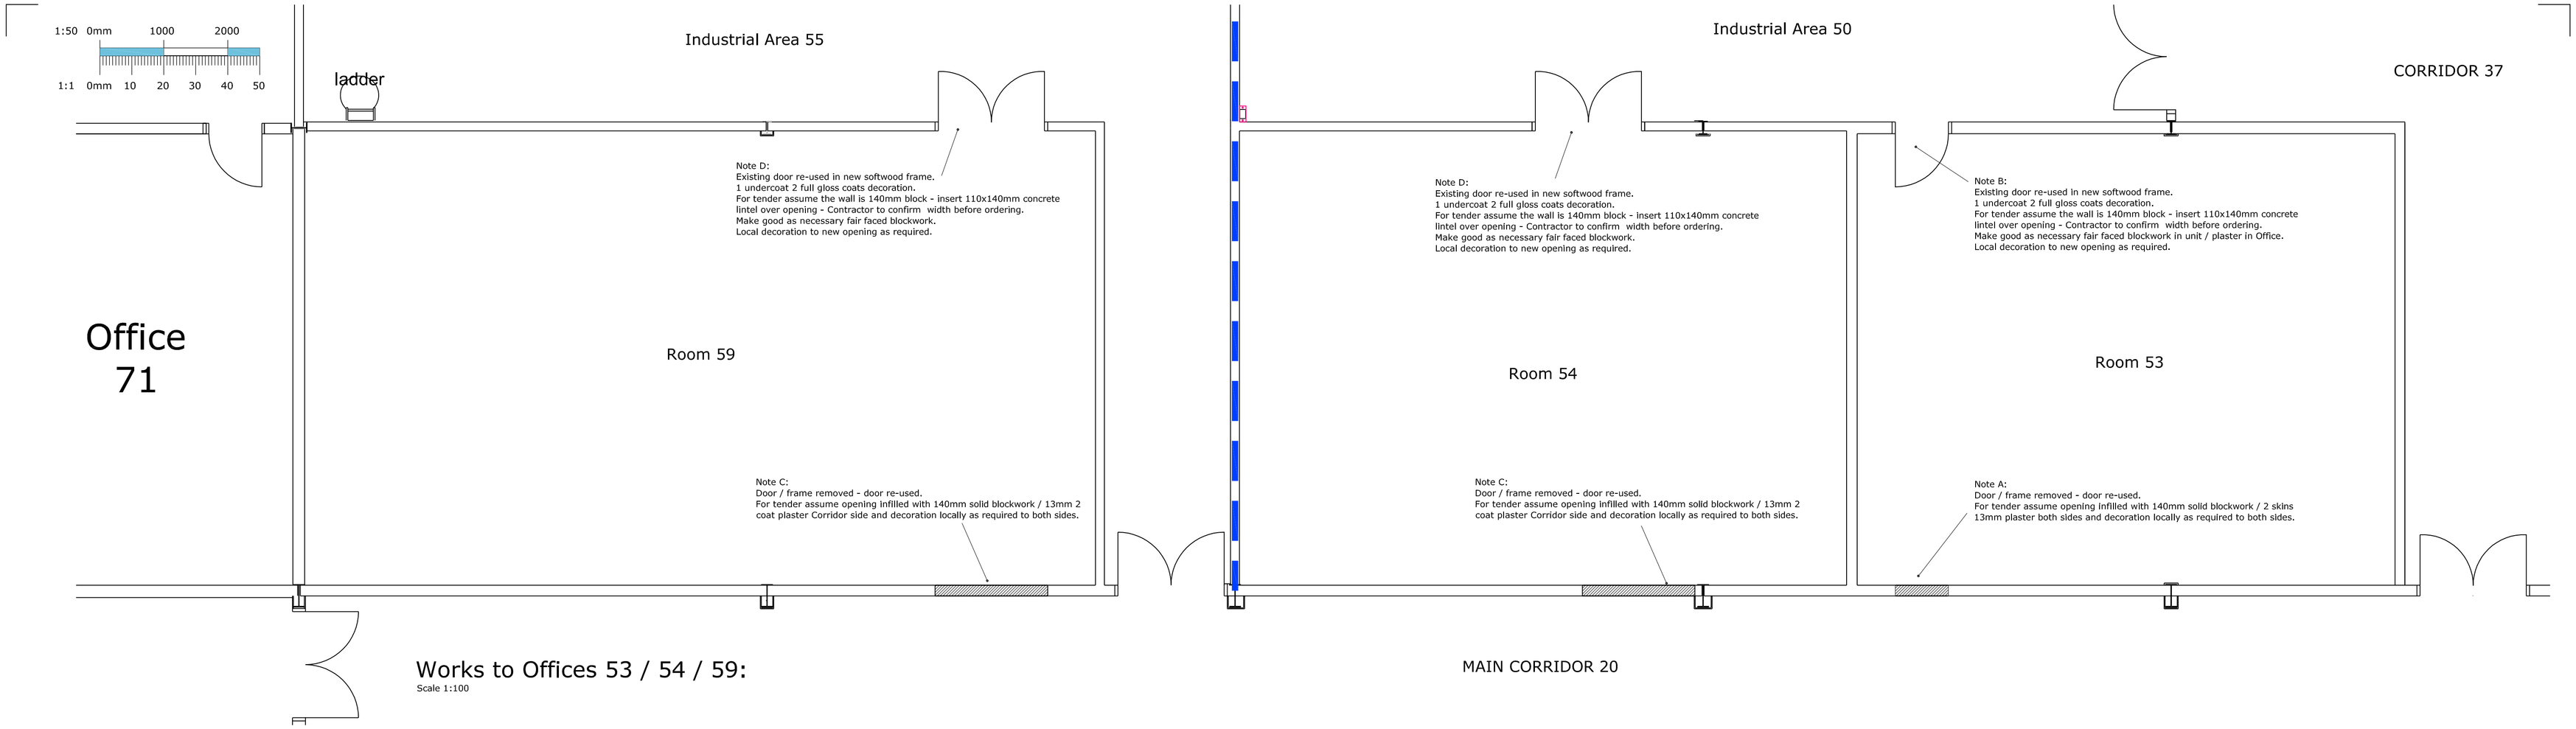

Works to Offices 53 / 54 / 59:

Scale 1:100

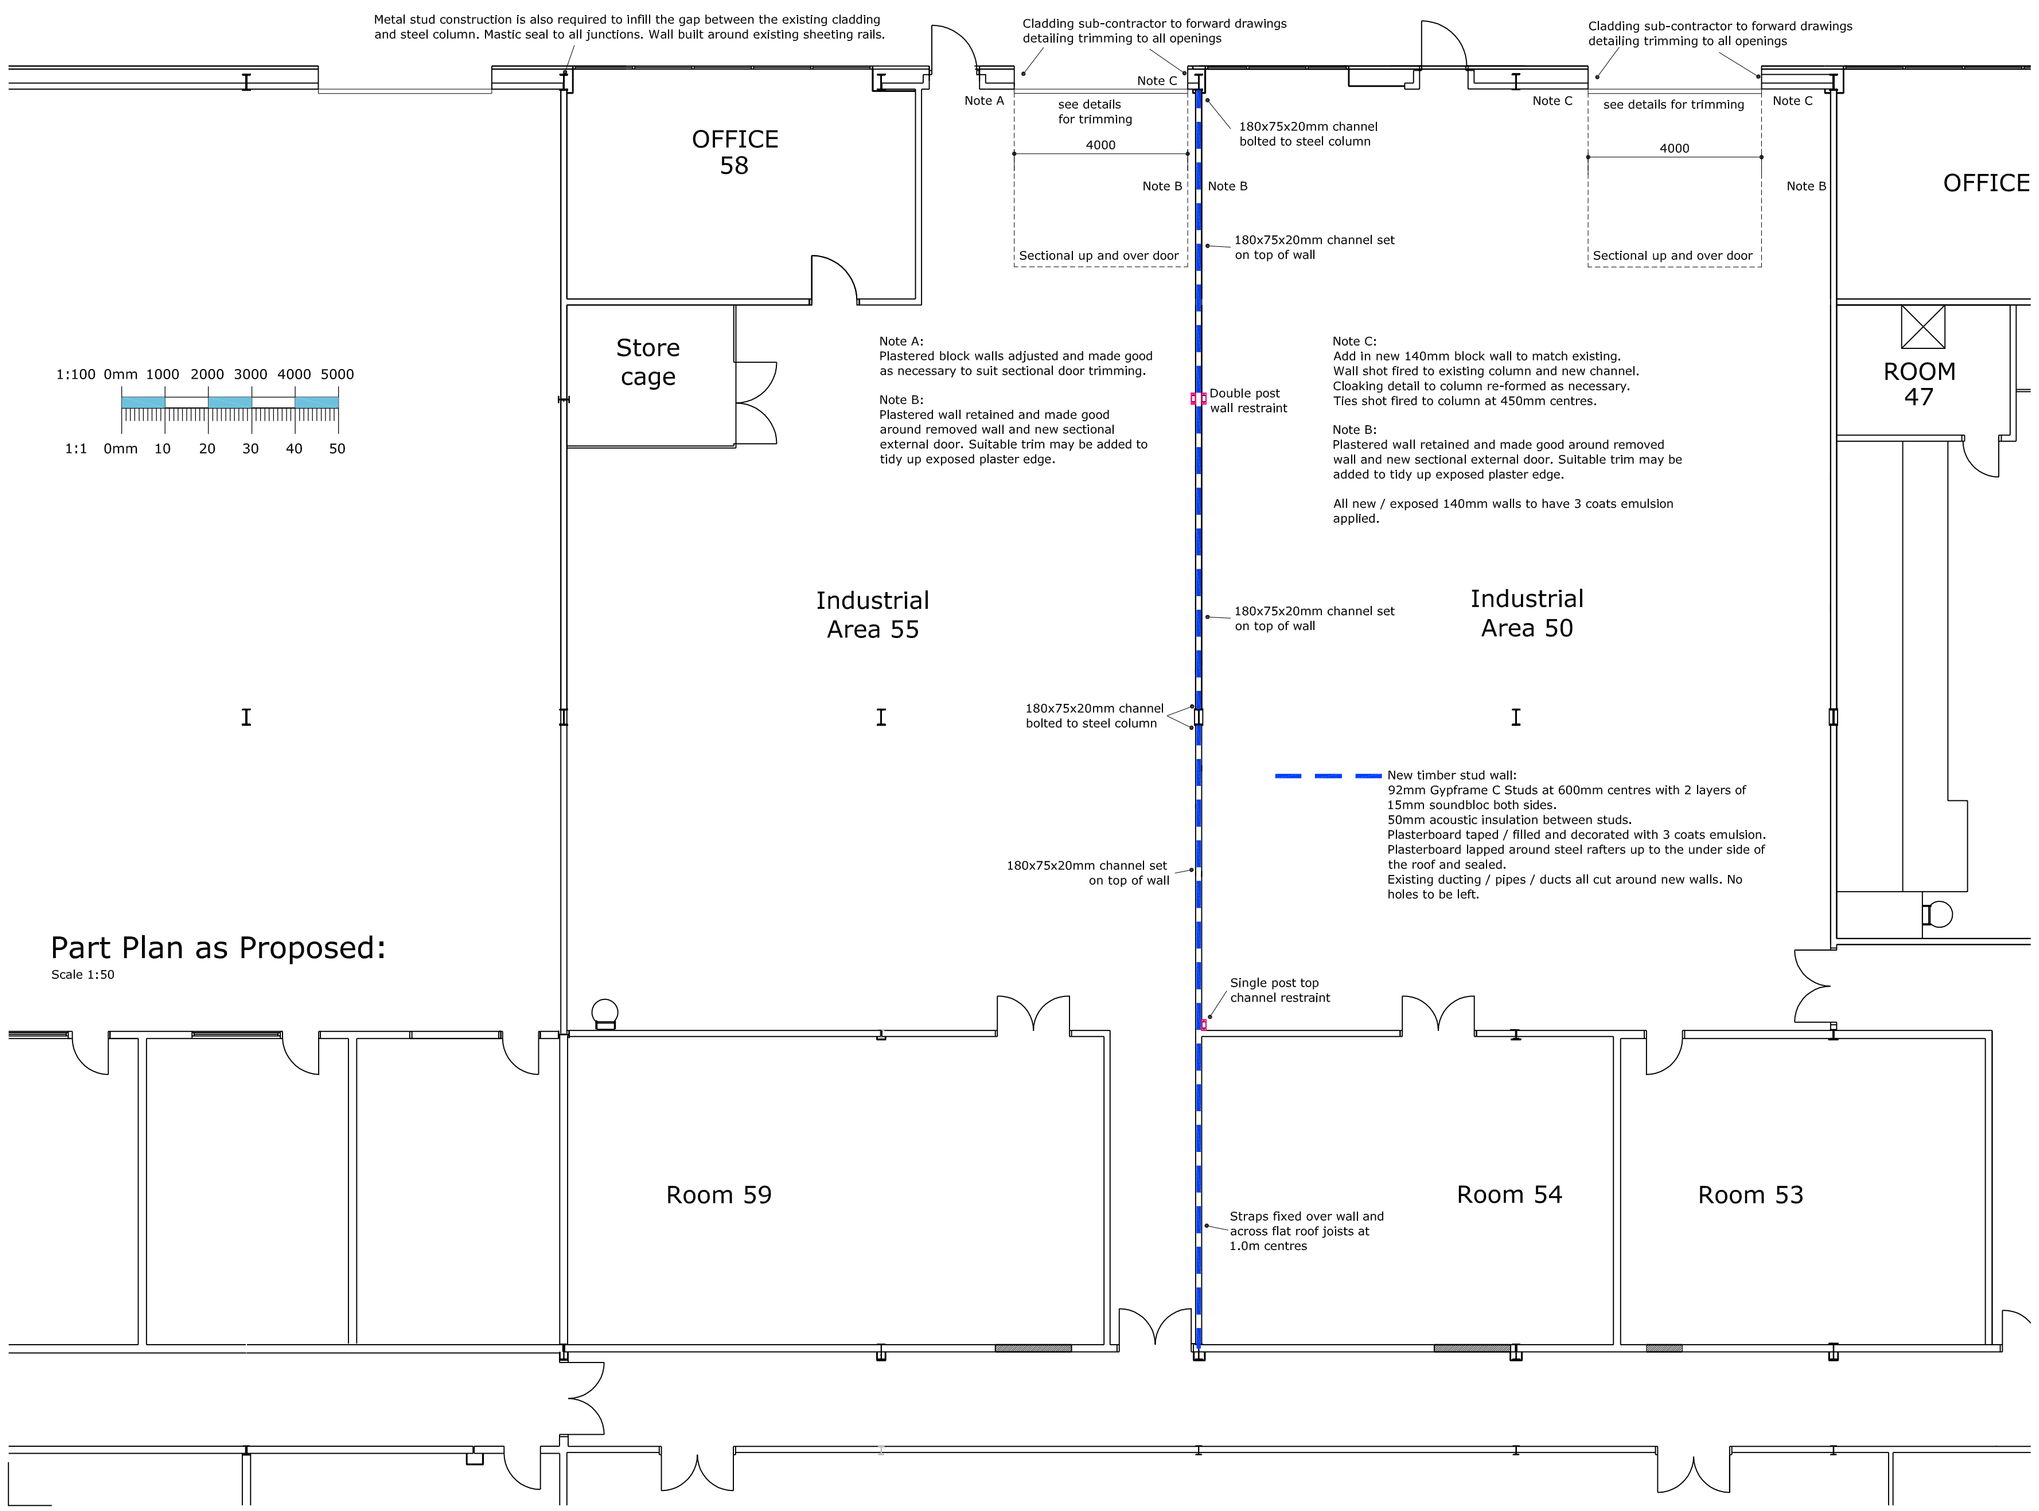

Part Plan as Proposed:

Scale 1:50

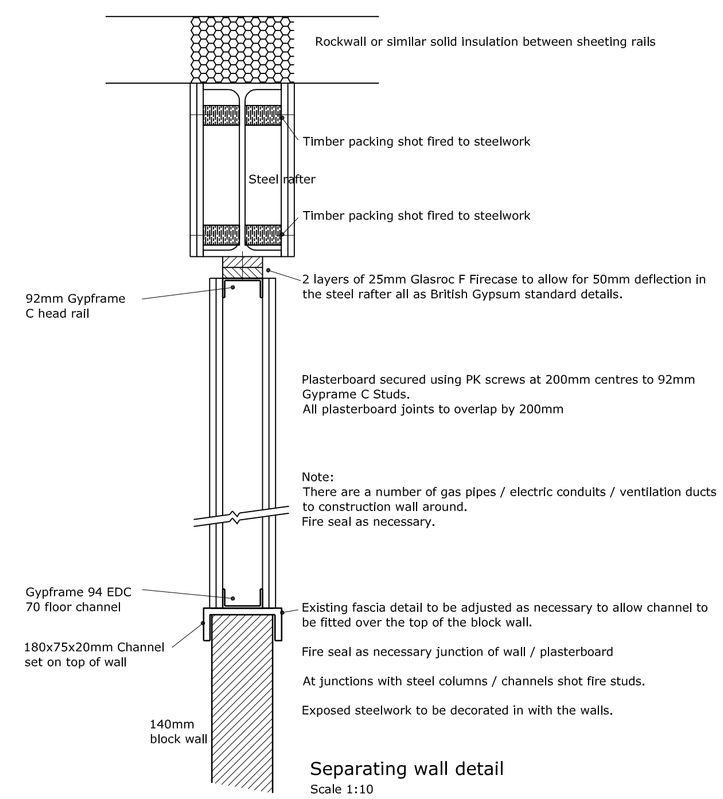

Separating wall detail

Scale 1:10

1:10 0mm 100 200 300 400 500
1:1 0mm 10 20 30 40 50

Rev B	27-11-17	Revised Tender Issue	MC
Rev A	04-08-17	Tender Issue	MC

issued for: Tender

sursham tompkins est 1961
architectural services & project management
cottage farm ■ sywell ■ northampton ■ NN6 0BJ
t: 01604 64 65 66 ■ f: 01604 64 63 62 ■ e: info@surshamtompkins.co.uk
w: www.surshamtompkins.co.uk

project: Bangrave Road, Corby
For Cobry Borough Council

project number: 6692

north:

drawing: Works to Industrial Units
Scheme as Proposed

drawing number:	revision:	scale:	paper size:	drawn by:	date:	checked:	date:
22	B	1:50	A1	MC	July 17		

© Sursham Tompkins And Partners Limited. • Registered In England and Wales • Registered Number 7160332
Contractors must work to figured dimensions only. All building and site dimensions, levels and sewer invert levels at connection points are to be checked on site before work starts. This drawing must be read in conjunction with, and checked against, any structural or other specialist drawings provided. Any discrepancy between issued drawings are to be reported to this practice and verified before works starts. This drawing and the building works depicted are the copyright of this practice and may not be reproduced except by written permission.

FILE LOCATION = s:\projects\6692 cbc, bangrave road\02 drawings\03 building regulations & tender\industrial unit works.dwg