Copyright
This Drawing is the Copyright of Brian Mellor Associates and must not be reproduced without their written consent

All dimensions must be verified on site by the Contractor prior to preparation of Working Drawings
No dimensions to be scaled from this Drawing

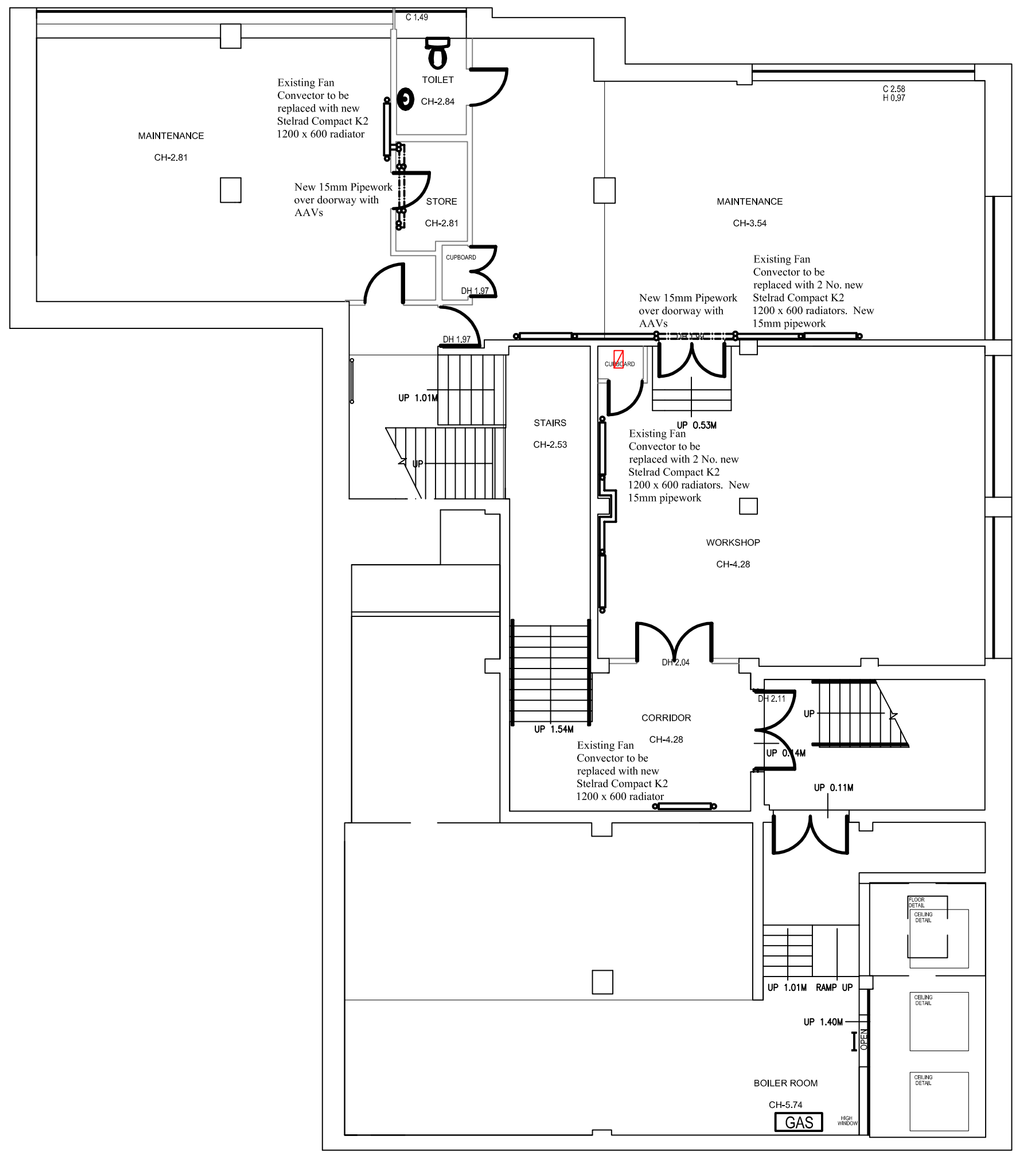

BASEMENT LEVEL

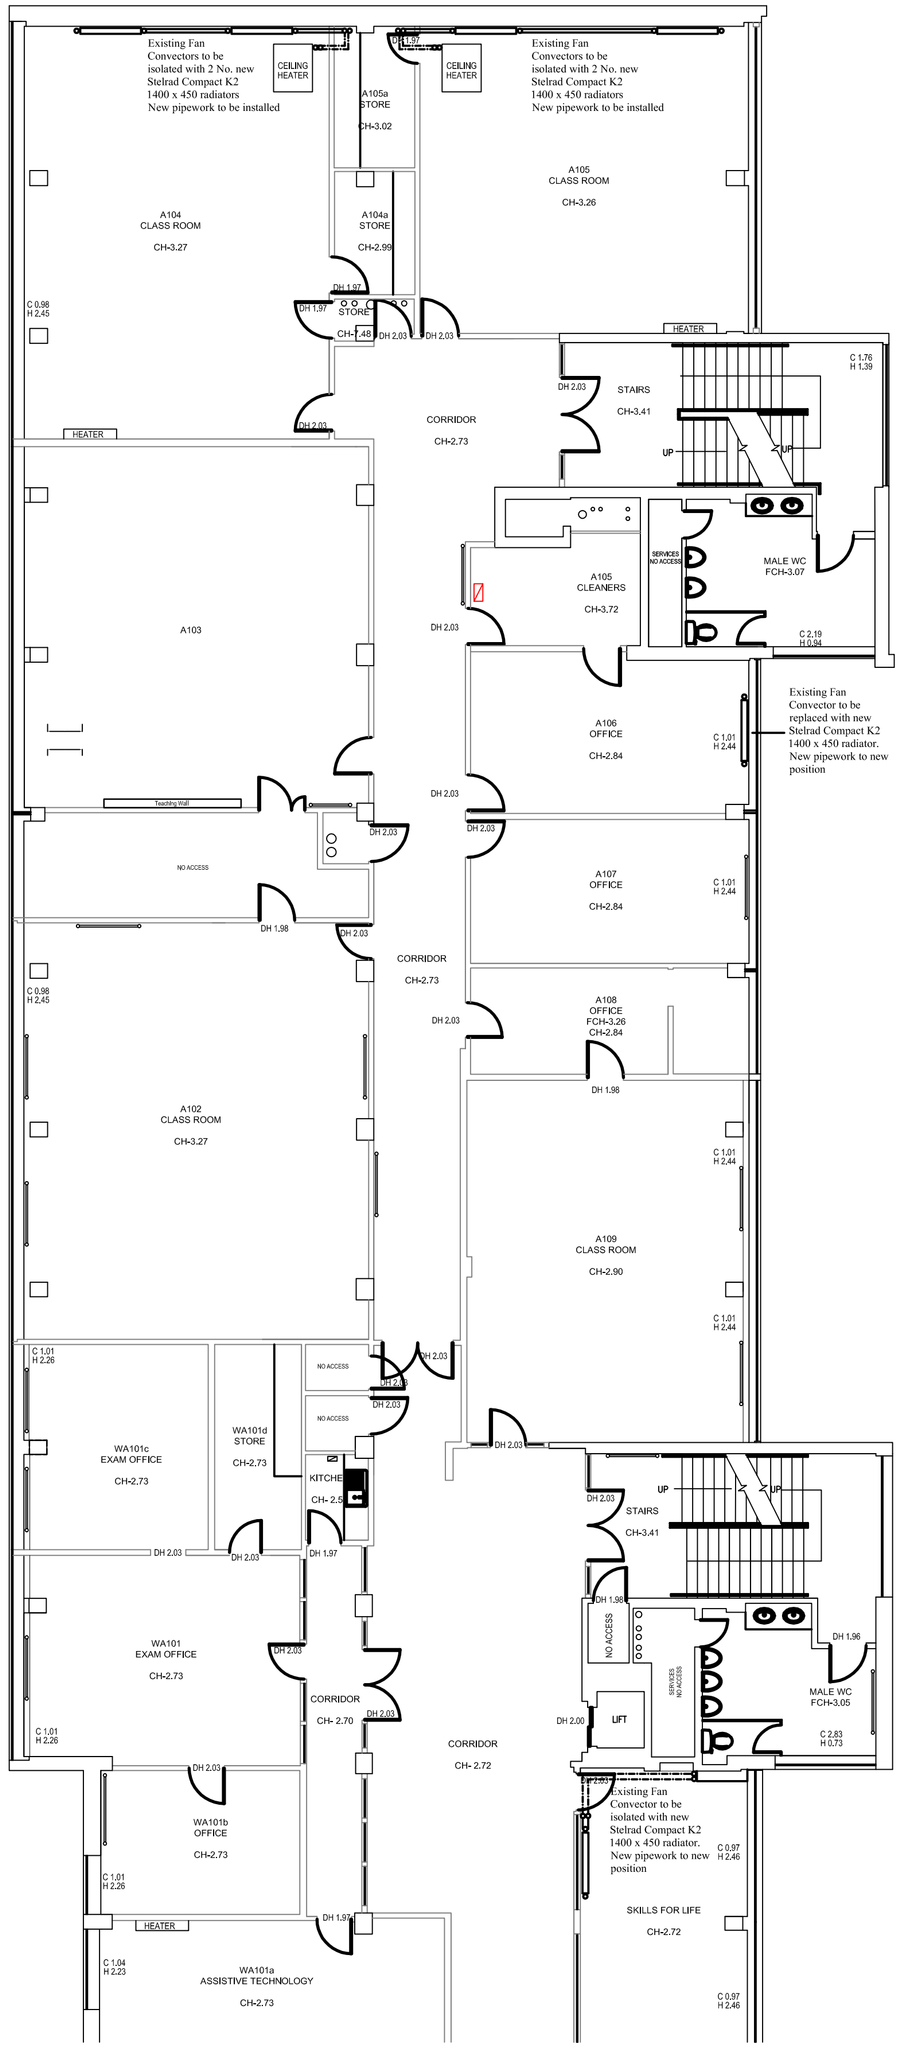

MEZZANINE FLOOR 1.5

MEZZANINE FLOOR 1.5

FIRST FLOOR LEVEL

BMA
Brian Mellor Associates
CONSULTING ENGINEERS

2nd FLOOR
BRITANNIC BUILDING
2 UPPERHEAD ROW
HUDDERSFIELD
HD1 2JL

Tel: 01484 513973
Email: general@bmellorasc.co.uk

CDM Regulations 2015
RISK
Safety Note No.

Scale: 1:100 approx @ A1
Date: October 2017
Drawn: CBM
Chkd:

Drawing Issue Status
- PRELIMINARY
- TENDER
- CONSTRUCTION

PROJECT
WAKEFIELD COLLEGE
RADCLIFFE BUILDING
REPLACEMENT OF BOILERPLANT

TITLE
ALTERATIONS TO FAN CONVECTORS

Drg No. 2017-060/M/103
Rev