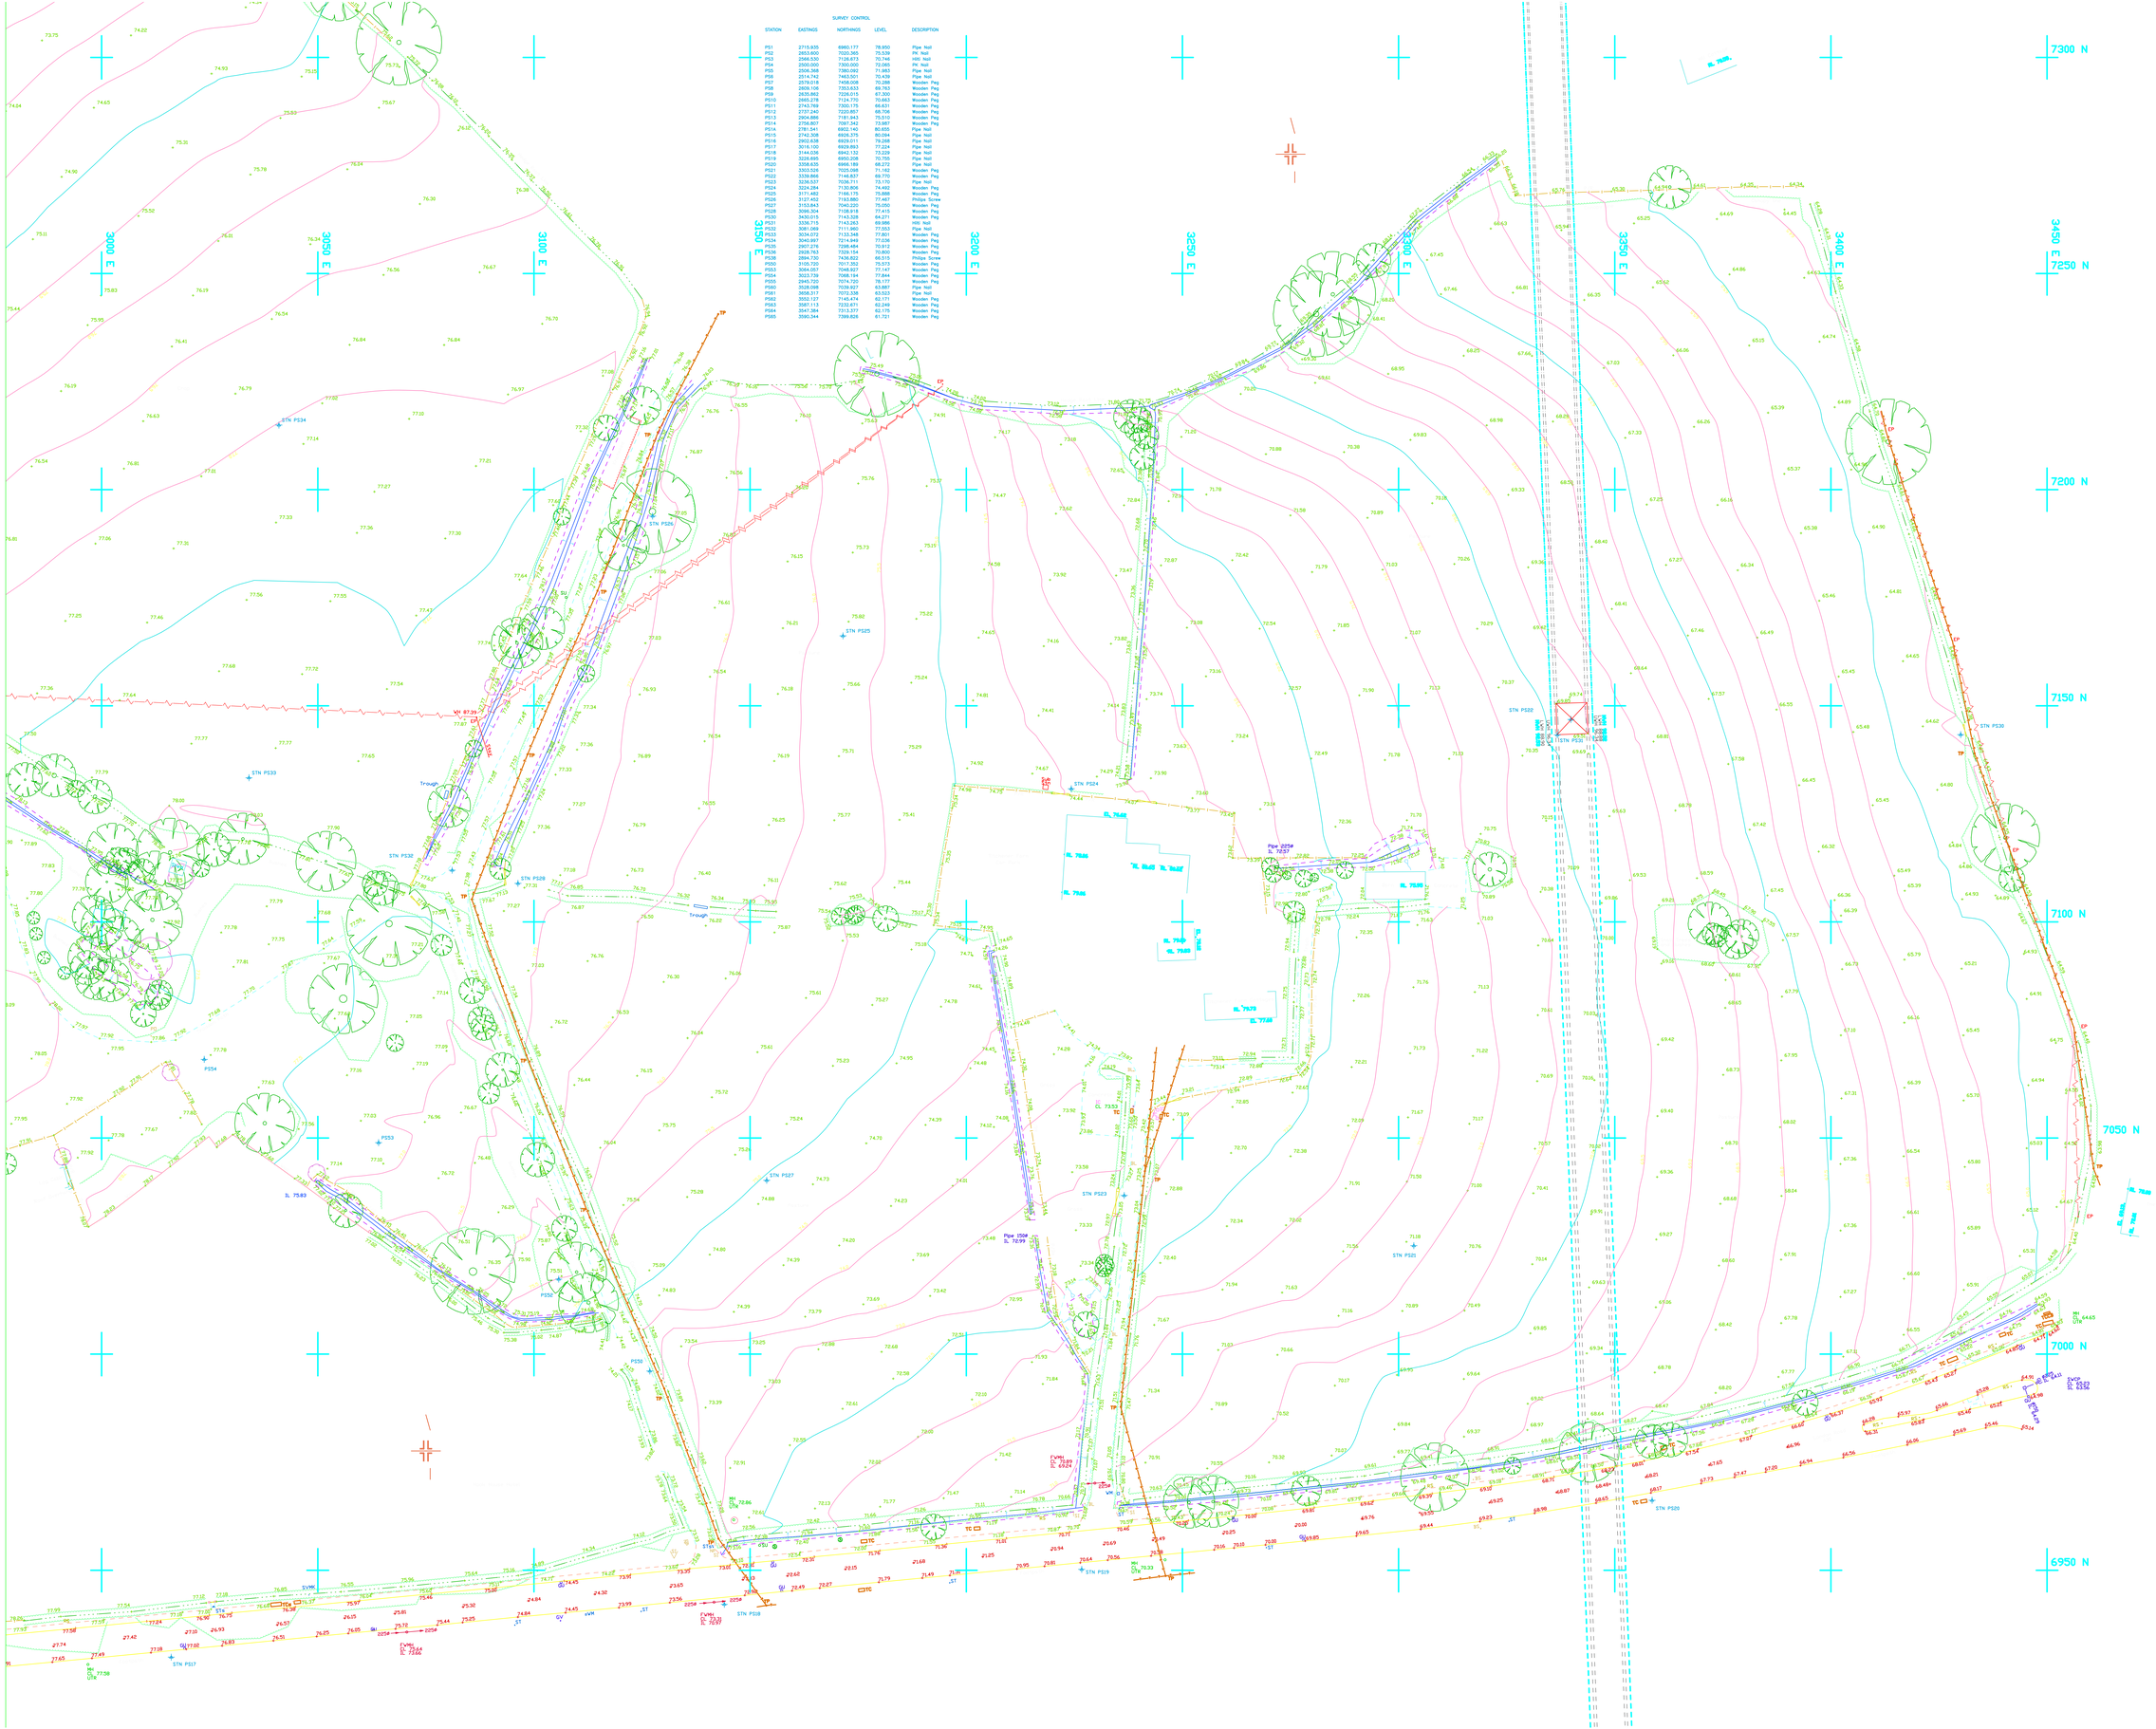

SURVEY CONTROL

STATION	EASTINGS	NORTHINGS	LEVEL	DESCRIPTION
PS1	2715.935	6960.177	78.950	Pipe Nail
PS2	2853.601	7020.365	75.539	PK Nail
PS3	2566.530	7126.673	70.746	HDF Nail
PS4	2500.000	7300.000	72.065	PK Nail
PS5	2506.368	7380.092	71.983	Pipe Nail
PS6	2514.742	7463.501	70.439	Pipe Nail
PS7	2579.018	7456.008	70.288	Wooden Peg
PS8	2608.106	7353.633	69.763	Wooden Peg
PS9	2635.862	7226.010	67.300	Wooden Peg
PS10	2643.789	7201.175	66.631	Wooden Peg
PS11	2643.789	7200.175	66.631	Wooden Peg
PS12	2737.240	7220.857	68.706	Wooden Peg
PS13	2904.886	7181.943	75.510	Wooden Peg
PS14	2756.807	7097.342	73.987	Wooden Peg
PS14	2791.541	6902.140	80.655	Pipe Nail
PS15	2742.308	6926.375	80.094	Pipe Nail
PS16	2802.638	6929.011	79.248	Pipe Nail
PS17	3016.100	6929.863	77.224	Pipe Nail
PS18	3016.100	6929.863	77.224	Pipe Nail
PS19	3026.665	6950.208	70.755	Pipe Nail
PS20	3358.635	6966.189	68.272	Pipe Nail
PS21	3303.526	7025.088	71.162	Wooden Peg
PS22	3339.866	7146.837	69.770	Wooden Peg
PS23	3236.537	7036.711	73.170	Pipe Nail
PS24	3224.284	7130.806	74.492	Wooden Peg
PS25	3171.482	7166.175	75.888	Wooden Peg
PS26	3137.462	7143.880	77.466	Philips Screw
PS27	3112.462	7143.880	77.466	Philips Screw
PS28	3095.304	7108.918	77.415	Wooden Peg
PS30	3430.015	7143.328	64.271	Wooden Peg
PS31	3336.715	7143.263	69.986	Hilti Nail
PS32	3081.069	7111.960	77.553	Pipe Nail
PS33	3034.072	7133.348	77.801	Wooden Peg
PS34	3040.997	7214.949	77.036	Wooden Peg
PS35	2903.783	7229.154	70.802	Wooden Peg
PS36	2903.783	7229.154	70.802	Wooden Peg
PS38	2884.730	7436.822	66.515	Philips Screw
PS50	3105.720	7017.352	75.573	Wooden Peg
PS53	3064.057	7048.927	77.147	Wooden Peg
PS54	3023.739	7068.184	77.844	Wooden Peg
PS55	2945.720	7074.720	78.177	Wooden Peg
PS60	3528.008	7039.927	63.887	Pipe Nail
PS61	3658.317	7072.338	63.523	Pipe Nail
PS62	3587.113	7232.671	62.149	Wooden Peg
PS63	3587.113	7232.671	62.149	Wooden Peg
PS64	3547.384	7313.377	62.175	Wooden Peg
PS65	3590.344	7399.824	61.721	Wooden Peg

SURVEY NOTES

1. SURVEY RELATED TO AN ASSUMED GRID
2. ALL LEVELS RELATED TO ORDNANCE DATUM DISM ON 'KILDARE', LONDON ROAD VALUE = 77.50m A.O.D. 3no BENCHMARKS USED

SURVEY KEY

- Building
- Survey Control Station
- Wall
- Hedge
- Kerbline
- R/wall — Retaining Wall
- Verge/Edge of Track etc
- F/W — Fence (with description)
- Chestnut Paling — C/P
- Close Boarded — C/B
- Corrugated Iron — C/I
- Chain Link — C/L
- Crash Barrier — CB
- Concrete Panel — Con/P
- Hit and Miss — H/M
- Interwoven — Iwn
- Paling — Pal
- Post & Wire — P/W
- Post & Rail — P/R
- Post & Chain — P/C
- Overhang — O/L
- Iron Railings — I/R
- Post & Barbed Wire — P/Bw
- Electric — Elc
- Hoarding — Hrd
- Post & Wire Mesh — P/M
- Picket (Wooden) — P/K
- Trip Rail — T/R
- Trellis Fence — T/F
- Palisade Fence — P/F
- Floor Level — FL
- Eaves Level — EL
- Ridge Level — RL
- Tarmac Surface — TAR
- Grass/Lawn — GRS
- Paving Slabs — PAV
- Tactile Paving — T/PAV
- Overhead Line
- Footpath
- Sewer Line
- Water/Ditch etc
- Gate
- Stile
- Individual Tree
- Unable To Raise — UTR
- Fire Escape — F/Esc
- Drop Kerb — DK
- Stone Surface — SNE
- Gravel Surface — GRV
- Concrete Surface — CON
- Rough Ground — R/GRD
- Granite Setts/Cobbles — COB

STREET FURNITURE

- Belisha Beacon — BB
- Borehole — BH
- Bollard — BL
- Bus Stop — BS
- Drain — Dr
- Electric Pole — EP
- Flood Light — FL
- Flagstaff — FS
- Gate Post — GP
- Gully — GU
- Gas Valve — GV
- Inspection Cover — IC
- Litter Bin — LB
- Lamp Post — LP
- Traffic Light — TL
- Manhole — MH
- Name Plate — NP
- Fire Hydrant — FH
- Wash Out — WO
- Water Meter — WM
- Cable Television — TV
- Earth Rod — ER
- Speed Camera — SPD
- Cellar Light — Cw/L
- Marker Post — Mkr
- Mile Post — MP
- Pillar Box — PB
- Pipe — Pi
- Parking Meter — PM
- Post — PO
- Reading Eye — RE
- Reflector Post — RP
- Road Sign — RS
- Stop Cock — SC
- Stop Tap — ST
- Sign — Si
- Stump — SU
- Stop Valve — SV
- Telegraph Pole — TP
- Vent Pipe — VP
- Telecommunication — TC
- Water Tap — Tap
- Kerb Outlet — KO
- Air Valve — AV
- Tel Call Box — TCB
- Trial Pit — T/PIT
- Closed Circuit TV — CT
- Multi Utility Pole (EP,LP,&TP) — MUP

TECHNICAL NOTES

INFORMATION SHOWN ON THIS DRAWING IS SURVEYED TO THE ACCURACY OF THE BASE SCALE SHOWN IN THE LEGEND.

MAN ENTRY TO SEWERS HAS NOT BEEN UNDERTAKEN. DEPTHS, PIPE SIZES ARE MEASURED/ESTIMATED FROM THE GROUND. ALL SEWER DETAILS TO BE CHECKED WITH LOCAL AUTHORITY RECORDS OR ON SITE PRIOR TO COMMENCEMENT OF WORKS.

BOUNDARIES SHOWN ARE PHYSICAL FEATURES AND MAY NOT REPRESENT LEGALLY CONVEYED OWNERSHIP

ALL TREE HEIGHTS AND SPREADS ARE APPROXIMATE. TREE TYPES WHICH HAVE BEEN IDENTIFIED SHOULD BE CHECKED BY A TREE SPECIALIST

WHERE ADJACENT BUILDINGS HAVE BEEN SURVEYED REMOTELY NOT ALL EXTERNAL WALLS MAYBE SHOWN DUE TO OBSTRUCTIONS ALONG LINE OF SIGHT

REV	DATE	DESCRIPTION	BY	APP.
A	07/11/12	EXTRA SURVEY DETAIL ADDED	SGB	ALB

Phoenix Survey Services Ltd.
49 William Rd, Long Buckby, Northampton NN6 7YS
Tel 07768 992611 or 07810 752133
or 07876 658369 Fax 01327 843294
Email info@phoenixsurveyservices.co.uk

Client: DAVID WILSON HOMES

Project Title: Griffin Way North Hook

Drawing Title: Topographical Survey Sheet 4 of 5

Drawn	Checked	Approved
ALB	SGB	GRA
Date 23/07/2010	Scale 1/500	Sheet Size A0
Drg. No. S2754/04		Rev A