DO NOT SCALE FROM THIS DRAWING EXCEPT FOR PLANNING PURPOSES. THE CONTRACTOR IS TO CHECK ALL DIMENSIONS AND LEVELS ON SITE BEFORE COMMENCING WORK AND NOTIFY THE ARCHITECT OF ANY DISCREPANCIES.

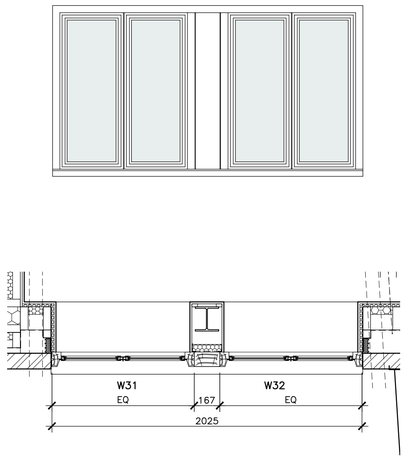

W31, W32

NEW STEEL CASEMENT TYPE WINDOW,
DOUBLE GLAZING ON PAINTED STEEL FRAMES
ON HW SUB-FRAME. CLEAR GLASS, NO TRICKLE VENT

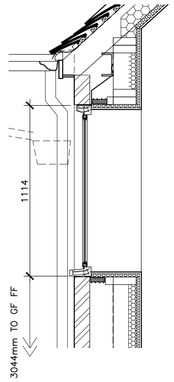

GLAZING TO NEW EXTERNAL WINDOWS:

THE ORIGINAL GLASS COMPANY COMPRISED OF
4mm THK TOUGHENED CLEAR FLOAT OUTER GLASS PANE
4mm INERT KRYPTON GAS FILLED CAVITY
4mm THK TOUGHENED COATED INNER CLEAR GLASS PANE
U-VALUE 1.8 w/m2k
DOUBLE GLAZED UNITS FITTED IN HODGSON HERITAGE
PUTTY. UNITS TO HAVE 5 YEAR GUARANTEE.

GLAZING TO NEW EXTERNAL DOOR:

THE ORIGINAL GLASS COMPANY COMPRISED OF
4mm THK TOUGHENED CLEAR FLOAT OUTER GLASS PANE
8mm INERT KRYPTON GAS FILLED CAVITY
4mm THK TOUGHENED COATED INNER CLEAR GLASS PANE
U-VALUE 1.1 w/m2k
DOUBLE GLAZED UNITS FITTED IN HODGSON HERITAGE
PUTTY. UNITS TO HAVE 5 YEAR GUARANTEE.

SEE NOTES ON SAFETY GLAZING

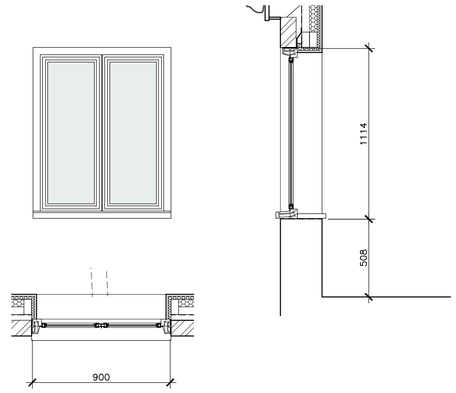

W30

NEW STEEL CASEMENT TYPE WINDOW,
SLIMLITE DOUBLE GLAZING ON PAINTED STEEL FRAMES
ON HW SUB-FRAME. CLEAR GLASS, NO TRICKLE VENT

A WINDOW SCHEDULE

05 | 09 SCALE: 120 M

06

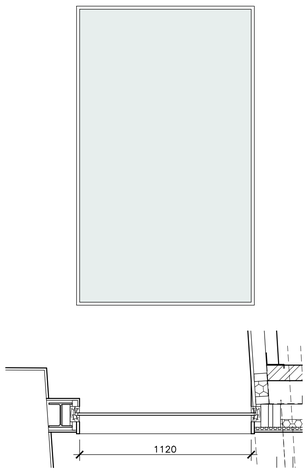

W33

13.5mm THK Rwdb39 RATED CLEAR
LAMINATED TOUGHENED FLOAT SAFETY GLASS ON
TIMBER FRAME. FIXED PANEL

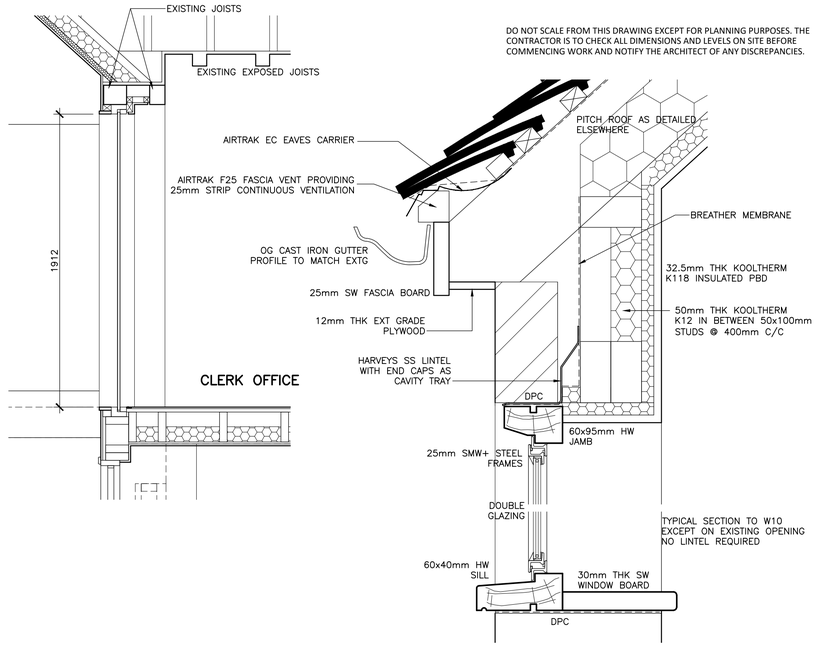

TYPICAL SECTION TO W10
EXCEPT ON EXISTING OPENING
NO LINTEL REQUIRED

E DETAIL SECTION AT W30

09 | 09 SCALE: 1:5 M

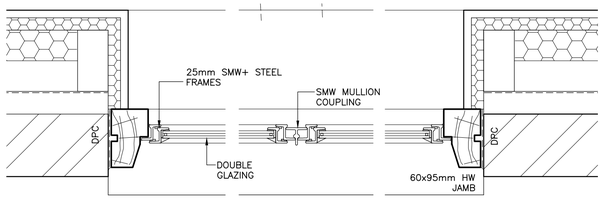

B DETAIL PLAN W10, W30

09 | 09 SCALE: 1:5 M

08

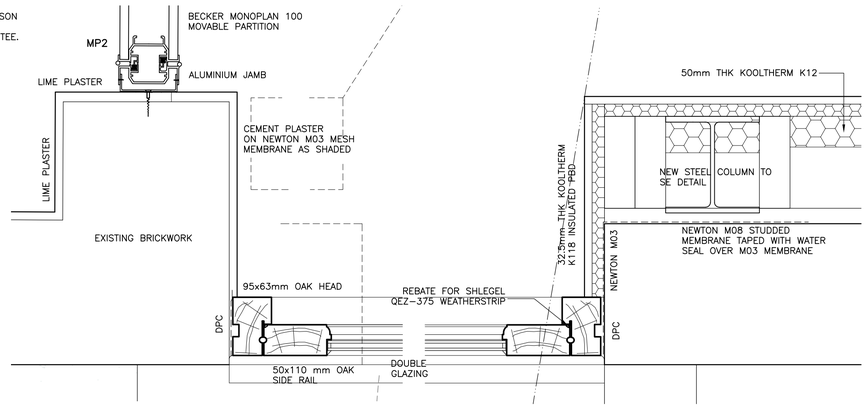

C DETAIL PLAN D24

08 | 09 SCALE: 1:5 M

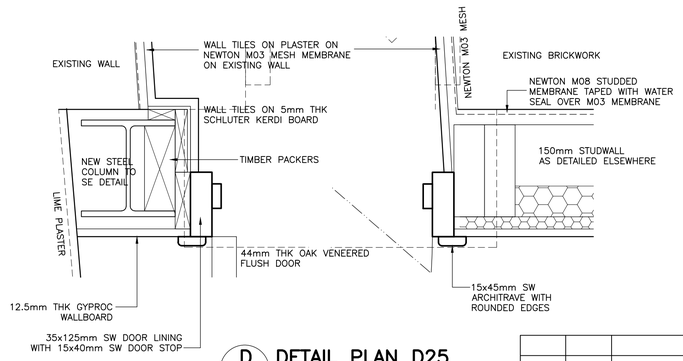

D DETAIL PLAN D25

09 | 09 SCALE: 1:5 M

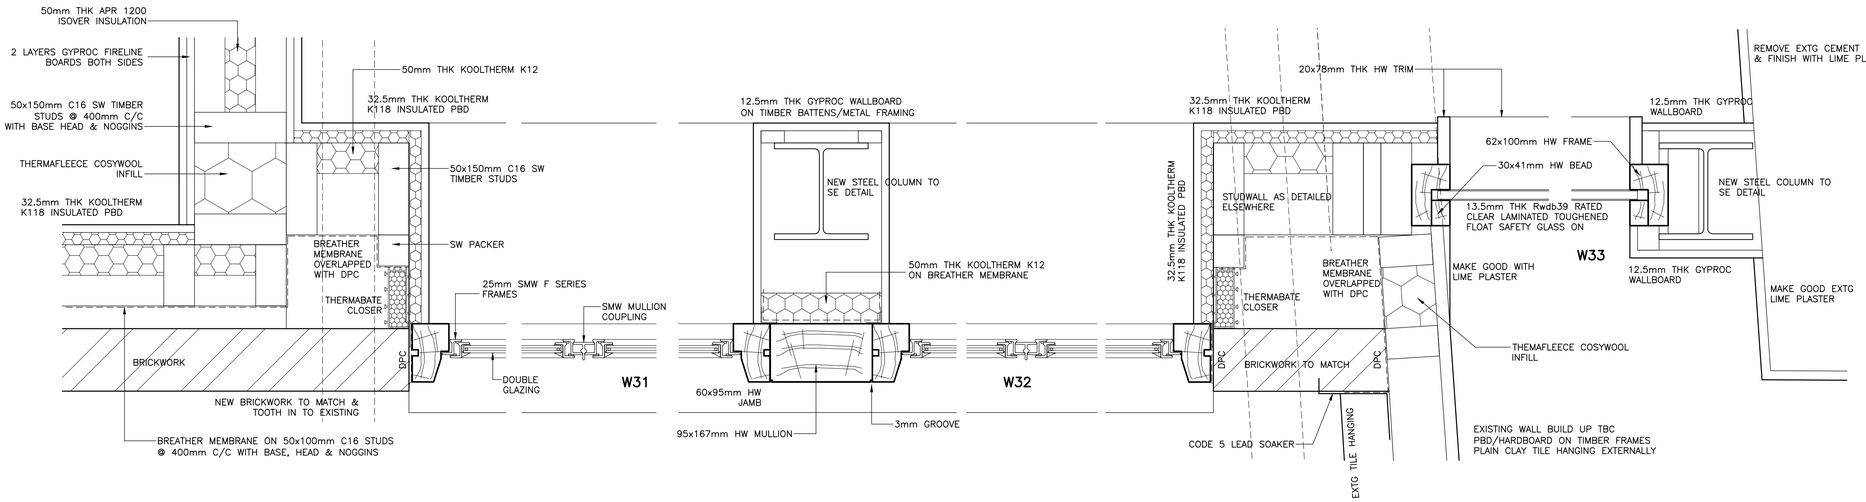

F DETAIL PLAN AT W31, W32, W33

09 | 09 SCALE: 1:5 M

REV.	DATE	DESCRIPTION

PROJECT

The Almonry High Street Battle

TITLE

Door & Window Schedule & Details

JOHN D CLARKE ARCHITECTS

2 West Terrace, Eastbourne, BN21 4QX · Telephone: 01323 411506
admin@jdcarchitects.co.uk www.jdcarchitects.co.uk

SCALE	DRAWING No.	DRAWN BY
as shown	10205/09	apr
DATE 08.11.19	REVISION	Original Paper Size A1