


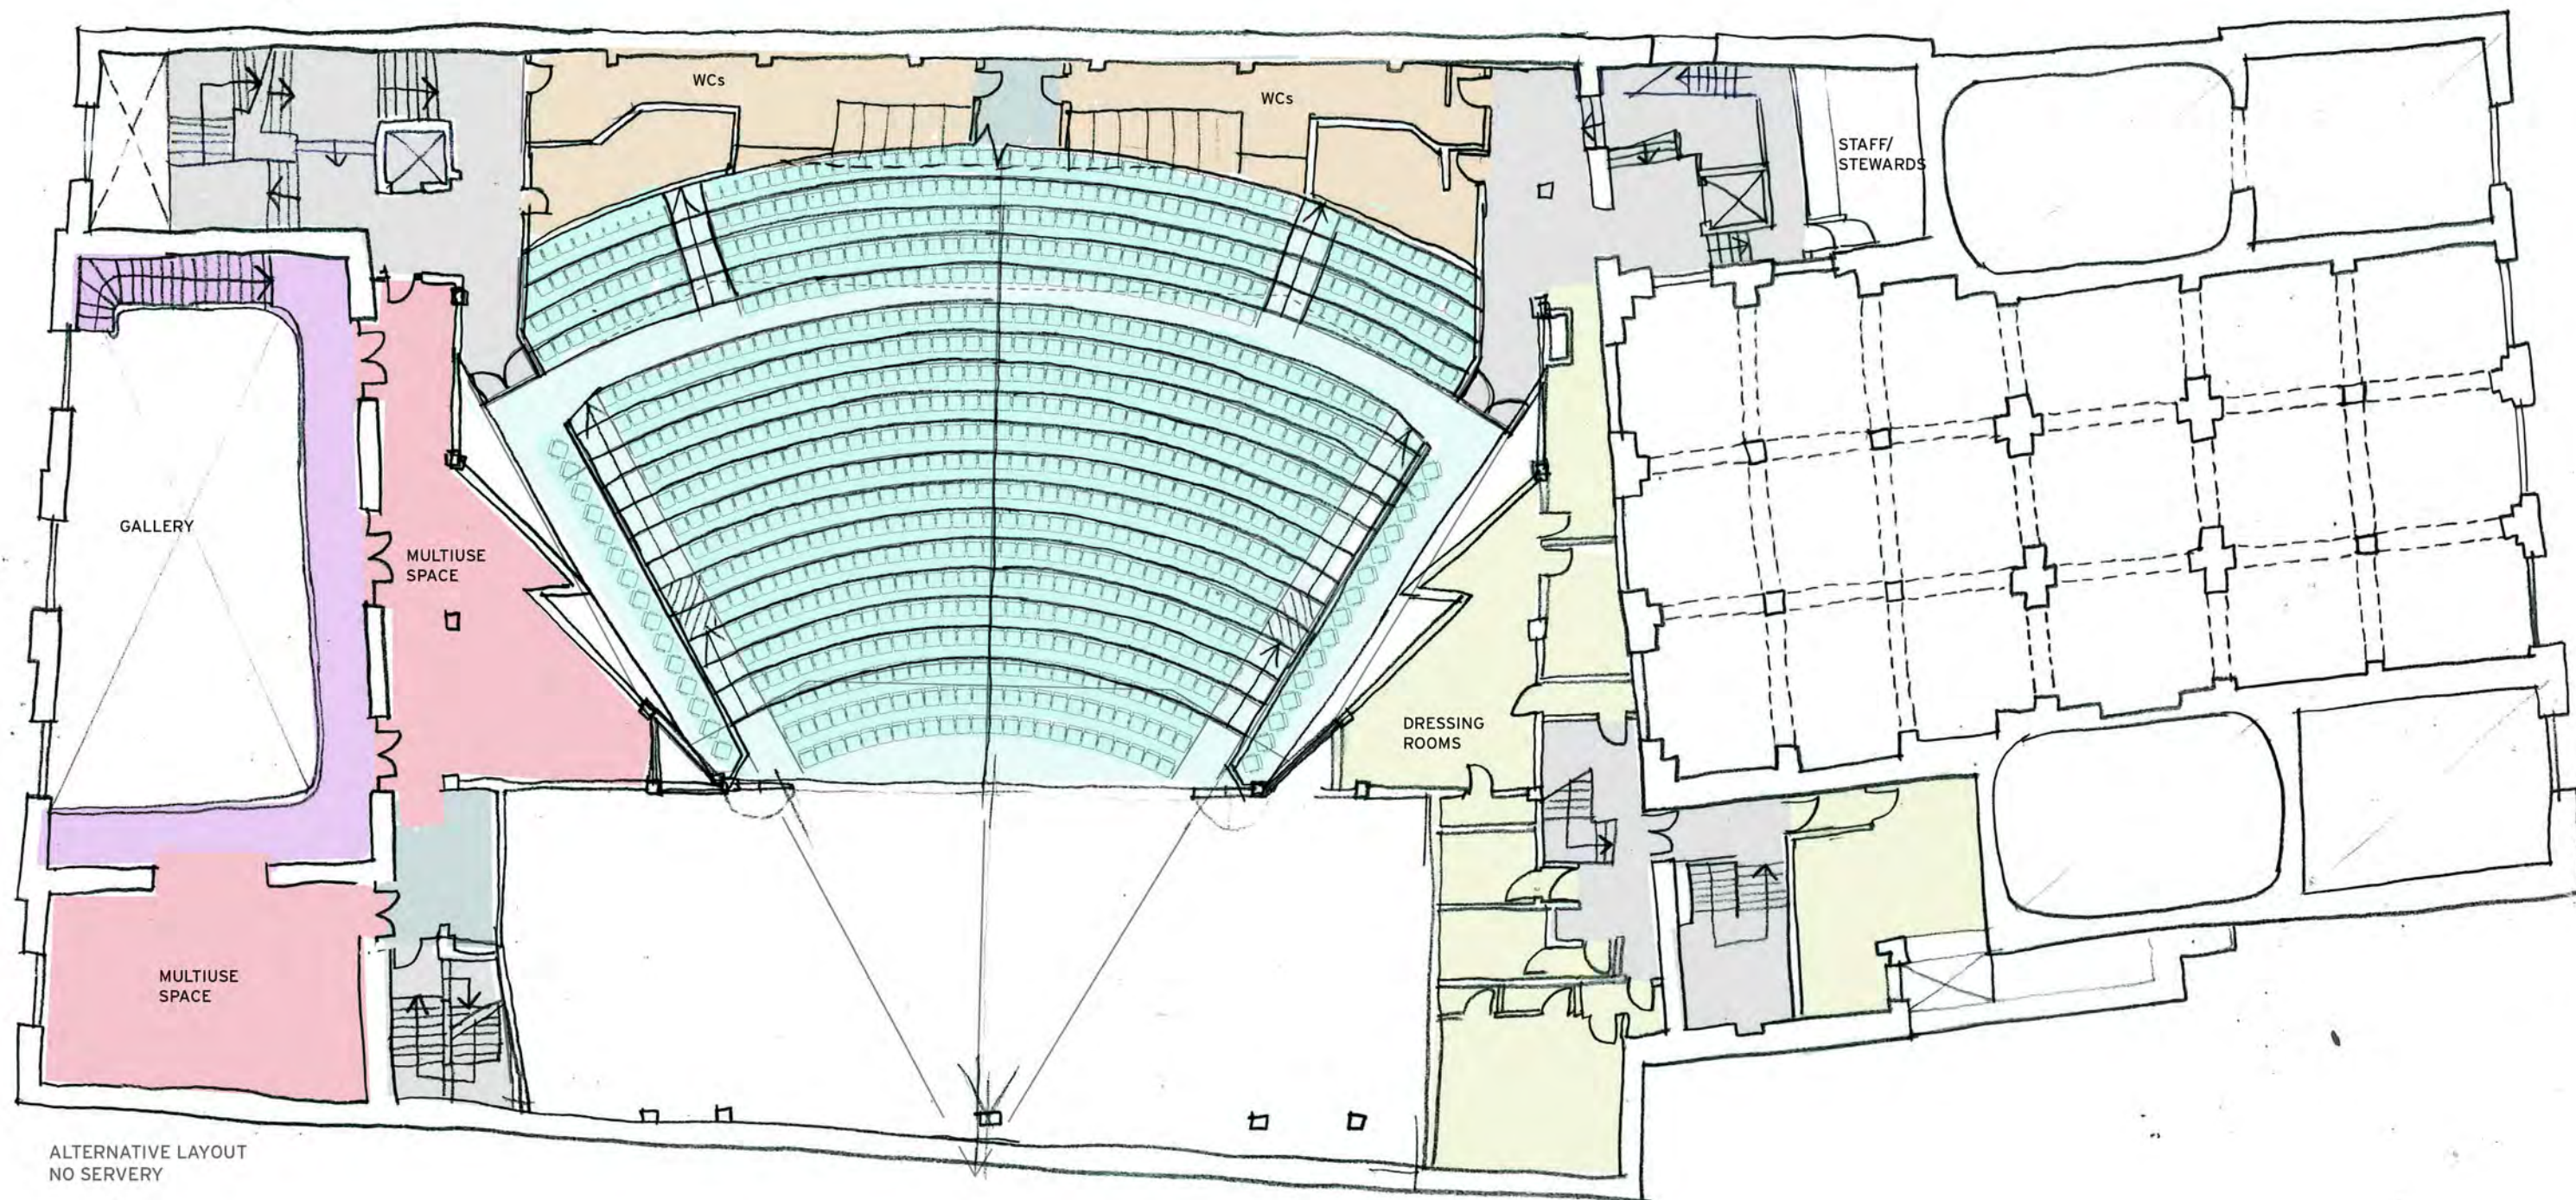

ALTERNATIVE LAYOUT
NO SERVERY

517/05

FIRST FLOOR (AUDITORIUM OPTION 2)

965 SEATS IN MAIN TIER

30 SIDE SEATS


TOTAL 995 SEATS

(NOTE Total excludes losses from orchestra pit/wheelchairs/mobile sound desk)

Foster
Wilson
Architects


HALL FOR CORNWALL
FEASIBILITY STAGES A/B
SCHEME OPTION 1
FIRST FLOOR PLANS
REVISION B



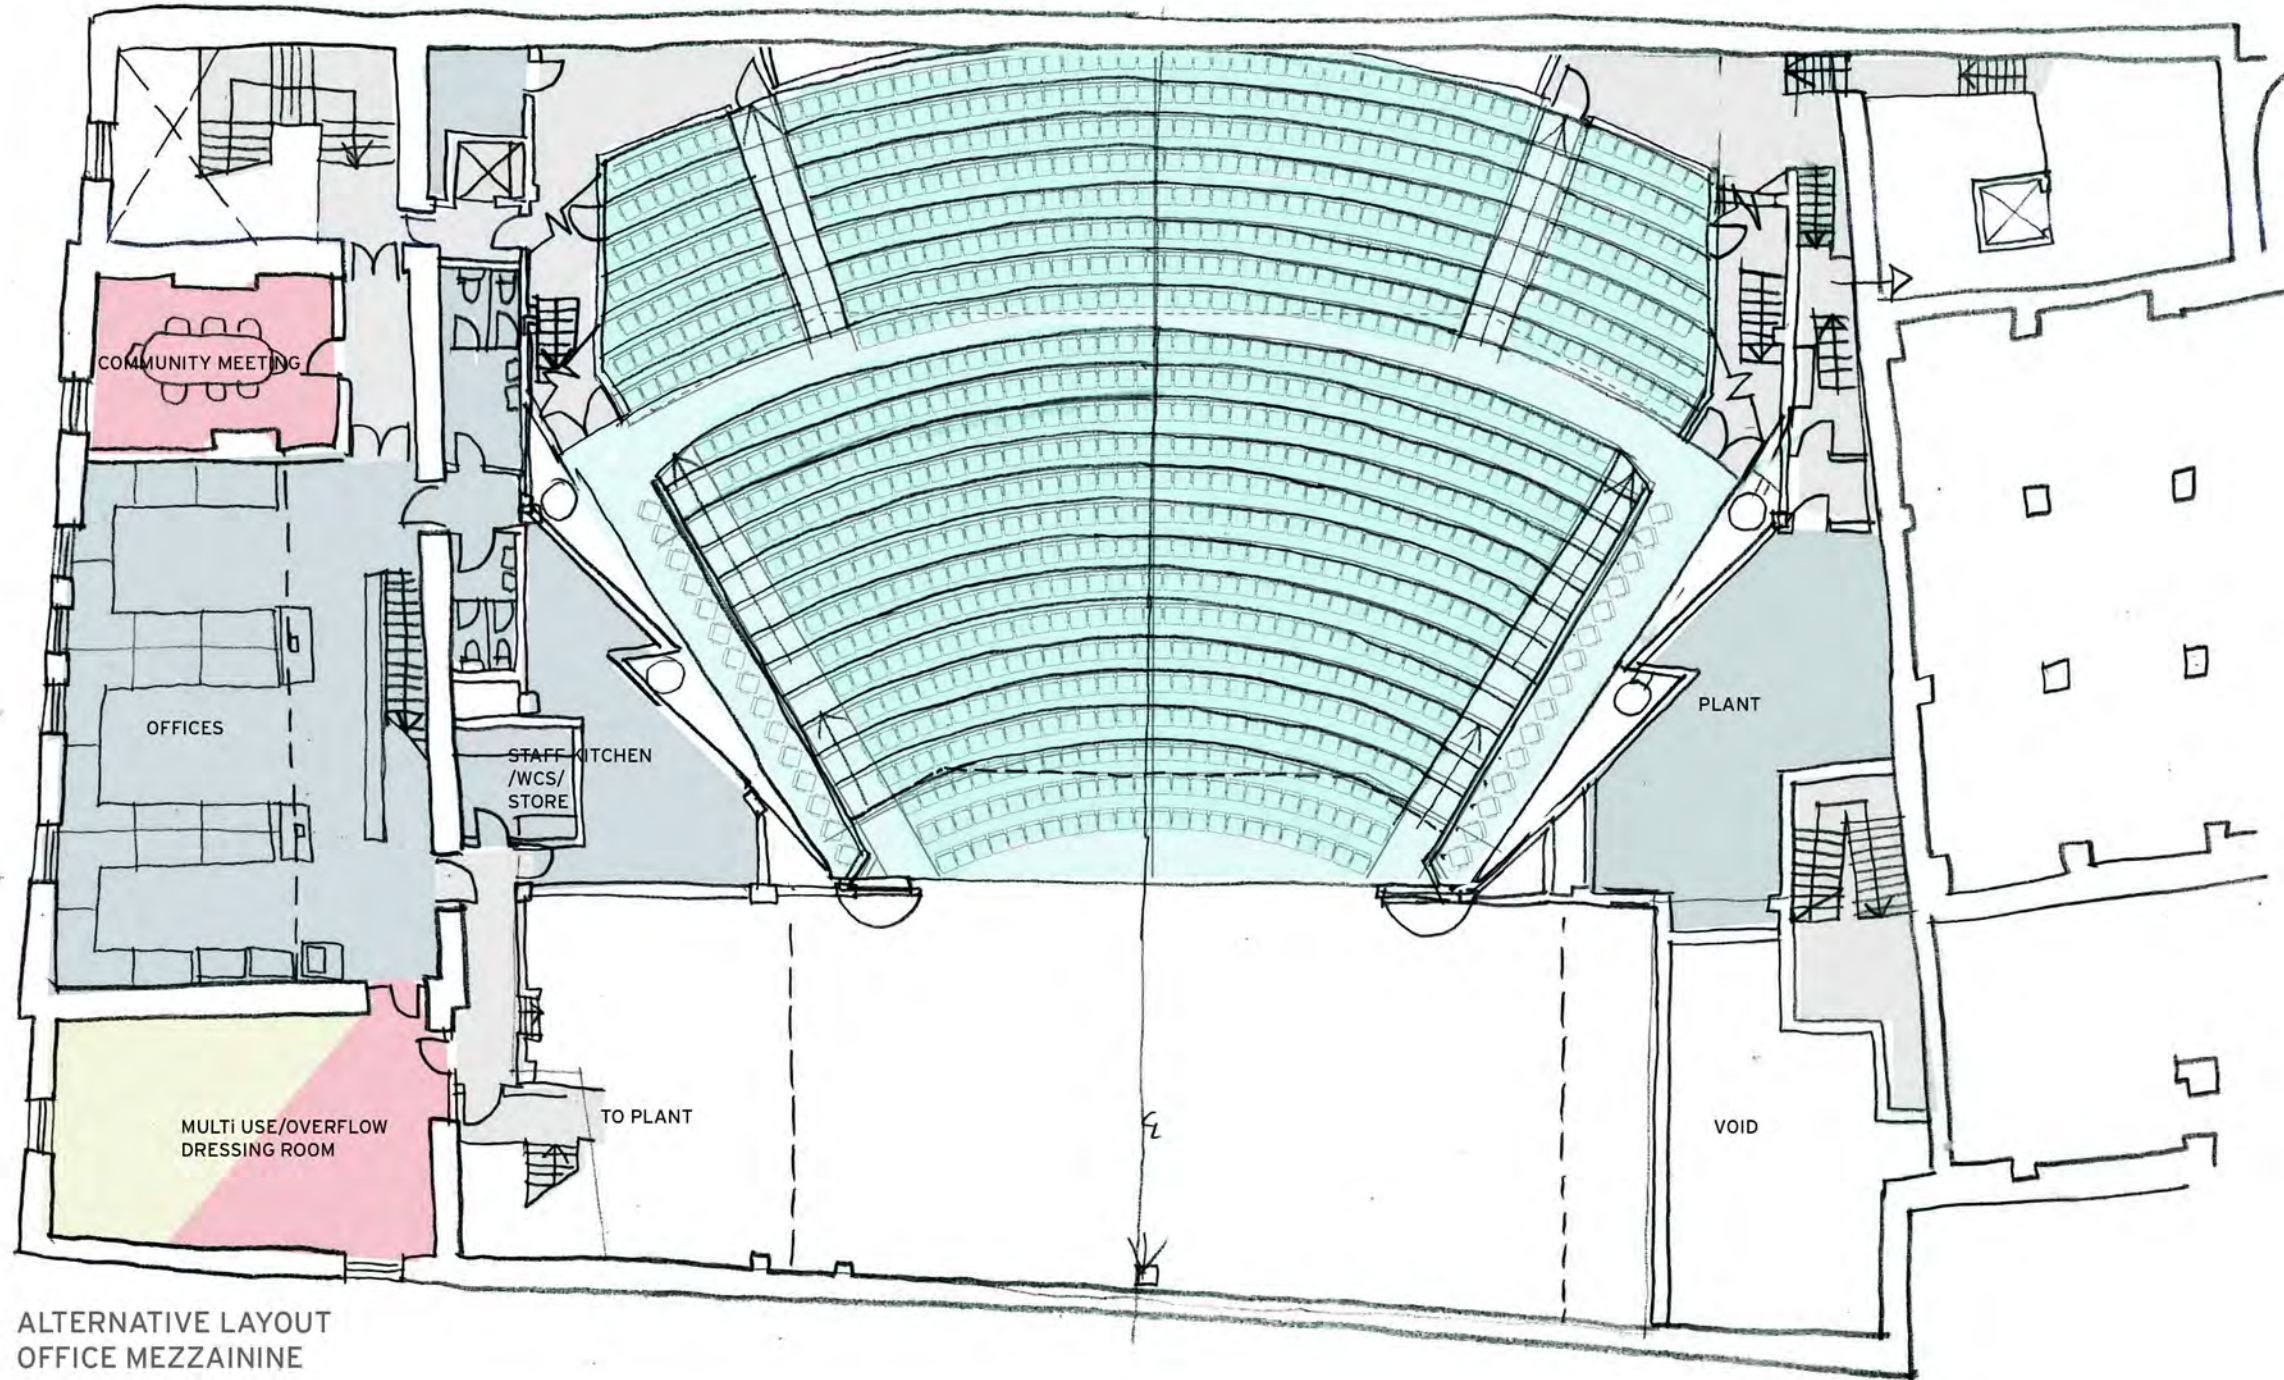

ALTERNATIVE LAYOUT
OFFICE MEZZANINE

517/06
SECOND/THIRD FLOOR (AUDITORIUM OPTION 2)
 965 SEATS IN MAIN TIER.
 30 SIDE SEATS
 TOTAL 995 SEATS
 (NOTE Total excludes losses from orchestra pit/wheelchairs/mobile sound desk)

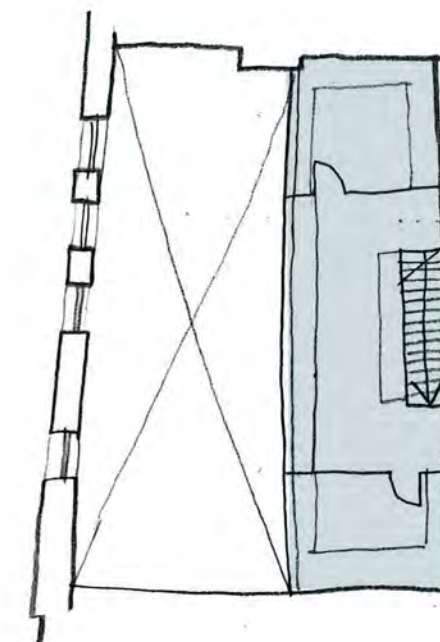

OFFICE MEZZANINE




THIRD FLOOR

Foster
Wilson
Architects

HALL FOR CORNWALL
FEASIBILITY STAGES A/B

SECOND FLOOR PLANS
REVISION A



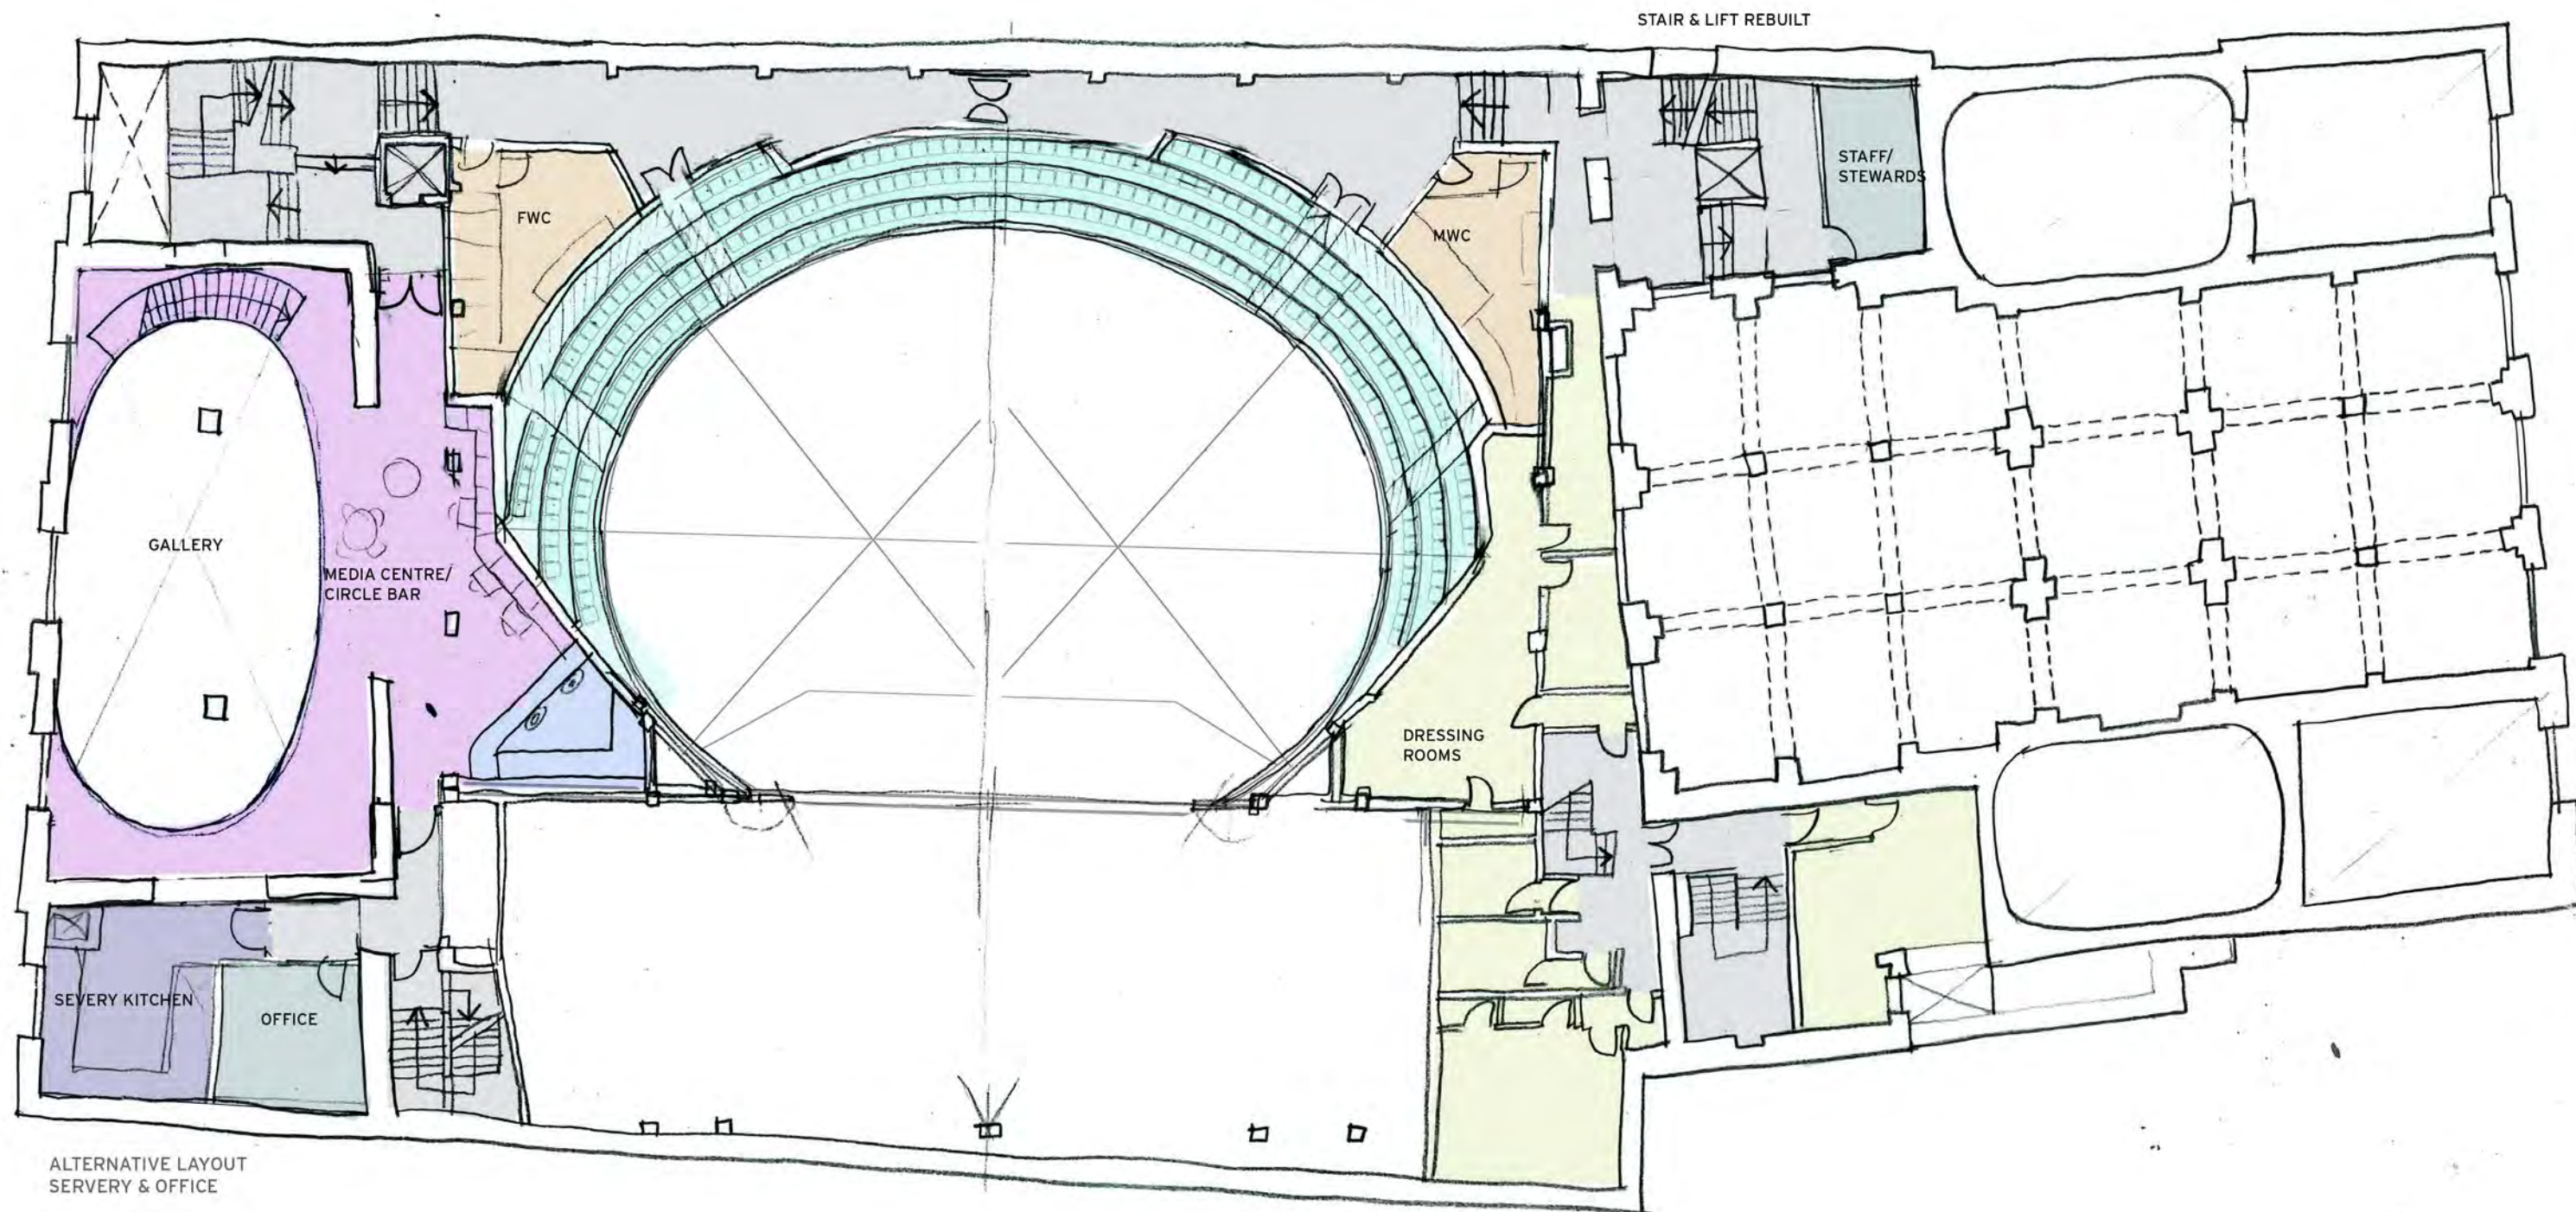

ALTERNATIVE LAYOUT
SEVERY & OFFICE

517/08

FIRST FLOOR PLAN (AUDITORIUM OPTION 3)

738 SEATS IN STALLS

242 CIRCLE

248 GALLERY

TOTAL 1228 (estimated)

(NOTE: Total excludes losses from orchestra pit/wheelchairs/large mobile sound desk).

Foster
Wilson
Architects

HALL FOR CORNWALL
FEASIBILITY STAGES A/B
SCHEME AUDITORIUM OPTION 3
FIRST FLOOR PLANS
REVISION B

