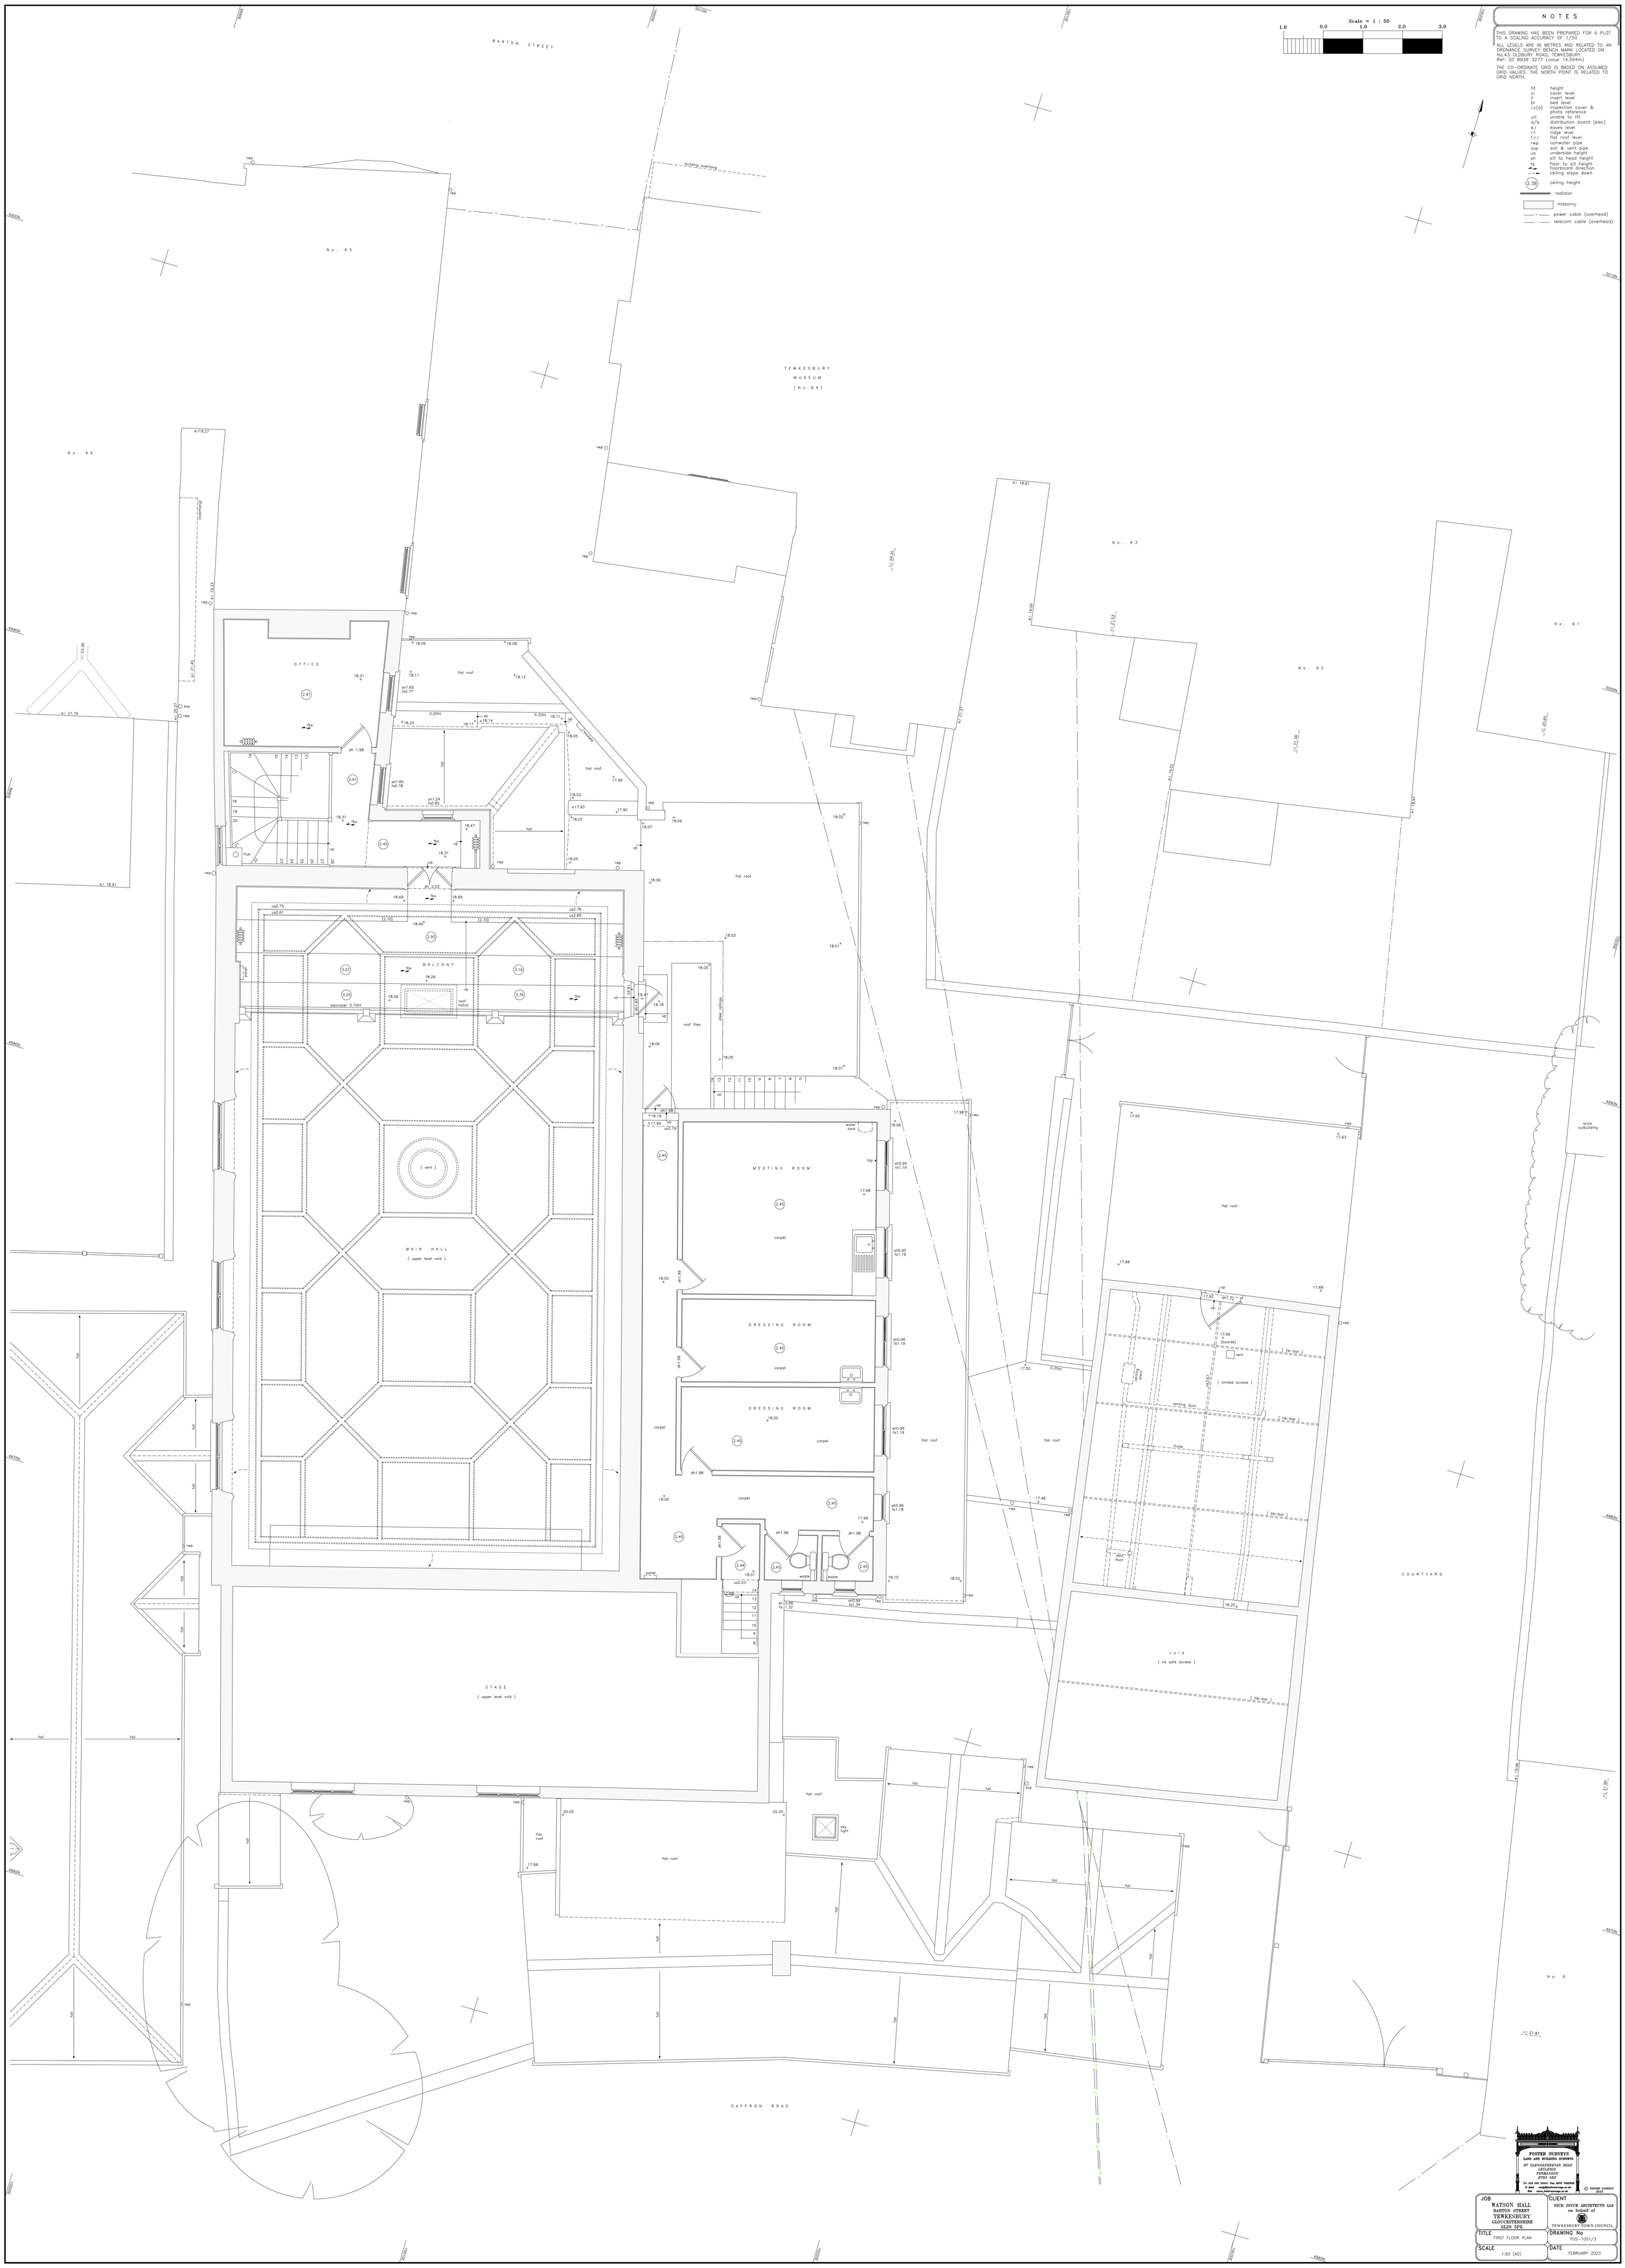

NOTES

THIS DRAWING HAS BEEN PREPARED FOR A PLOT TO A SCALING ACCURACY OF 1/50

ALL LEVELS ARE IN METRES AND RELATED TO AN ORDNANCE SURVEY BENCH MARK LOCATED ON No.43 OLDBURY ROAD, TEWKESBURY. Ref: SO 8939 3277 (value 14.594m)

THE CO-ORDINATE GRID IS BASED ON ASSUMED GRID VALUES. THE NORTH POINT IS RELATED TO GRID NORTH.

ht	height
cl	cover level
il	invert level
bl	bed level
i.c(a)	inspection cover & photo reference
utl	unable to lift
d/b	distribution board (elec)
e.l	eaves level
r.l	ridge level
f.r.l	flat roof level
rwp	rainwater pipe
svp	soil & vent pipe
us	underside height
sh	sill to head height
fs	floor to sill height
	floorboard direction
	ceiling slope down
(2.38)	ceiling height
	radiator
	masonry
	power cable (overhead)
	telecom cable (overhead)

FOSTER SURVEYS
LAND AND BUILDING SURVEYS
87 GLENWHEEHAR ROAD
LEGLENID
FERMANAGH
BT93 4BZ
Tel 028 686 58864 Fax 0870 7658586
E-Mail mail@fostersurveys.co.uk
Web www.fostersurveys.co.uk

© FOSTER SURVEYS 2023

JOB WATSON HALL BARTON STREET TEWKESBURY GLOUCESTERSHIRE GL20 5PX.	CLIENT NICK JOYCE ARCHITECTS Ltd on behalf of TEWKESBURY TOWN COUNCIL
TITLE FIRST FLOOR PLAN	DRAWING No FOS-1051/3
SCALE 1:50 (A0)	DATE FEBRUARY 2023