EXISTING FIRST FLOOR PLAN 1:50

THIS DRAWING IS INTENDED FOR TENDER ISSUE ONLY.
All dimensional details have been digitally generated. Additional contextural details have been provided by HBA to enhance legibility and pictoral accuracy. Layer colours and pen weights have been regularised. This drawing is generated in PDF format and will accurately scale but is best printed at the paper size recorded below.

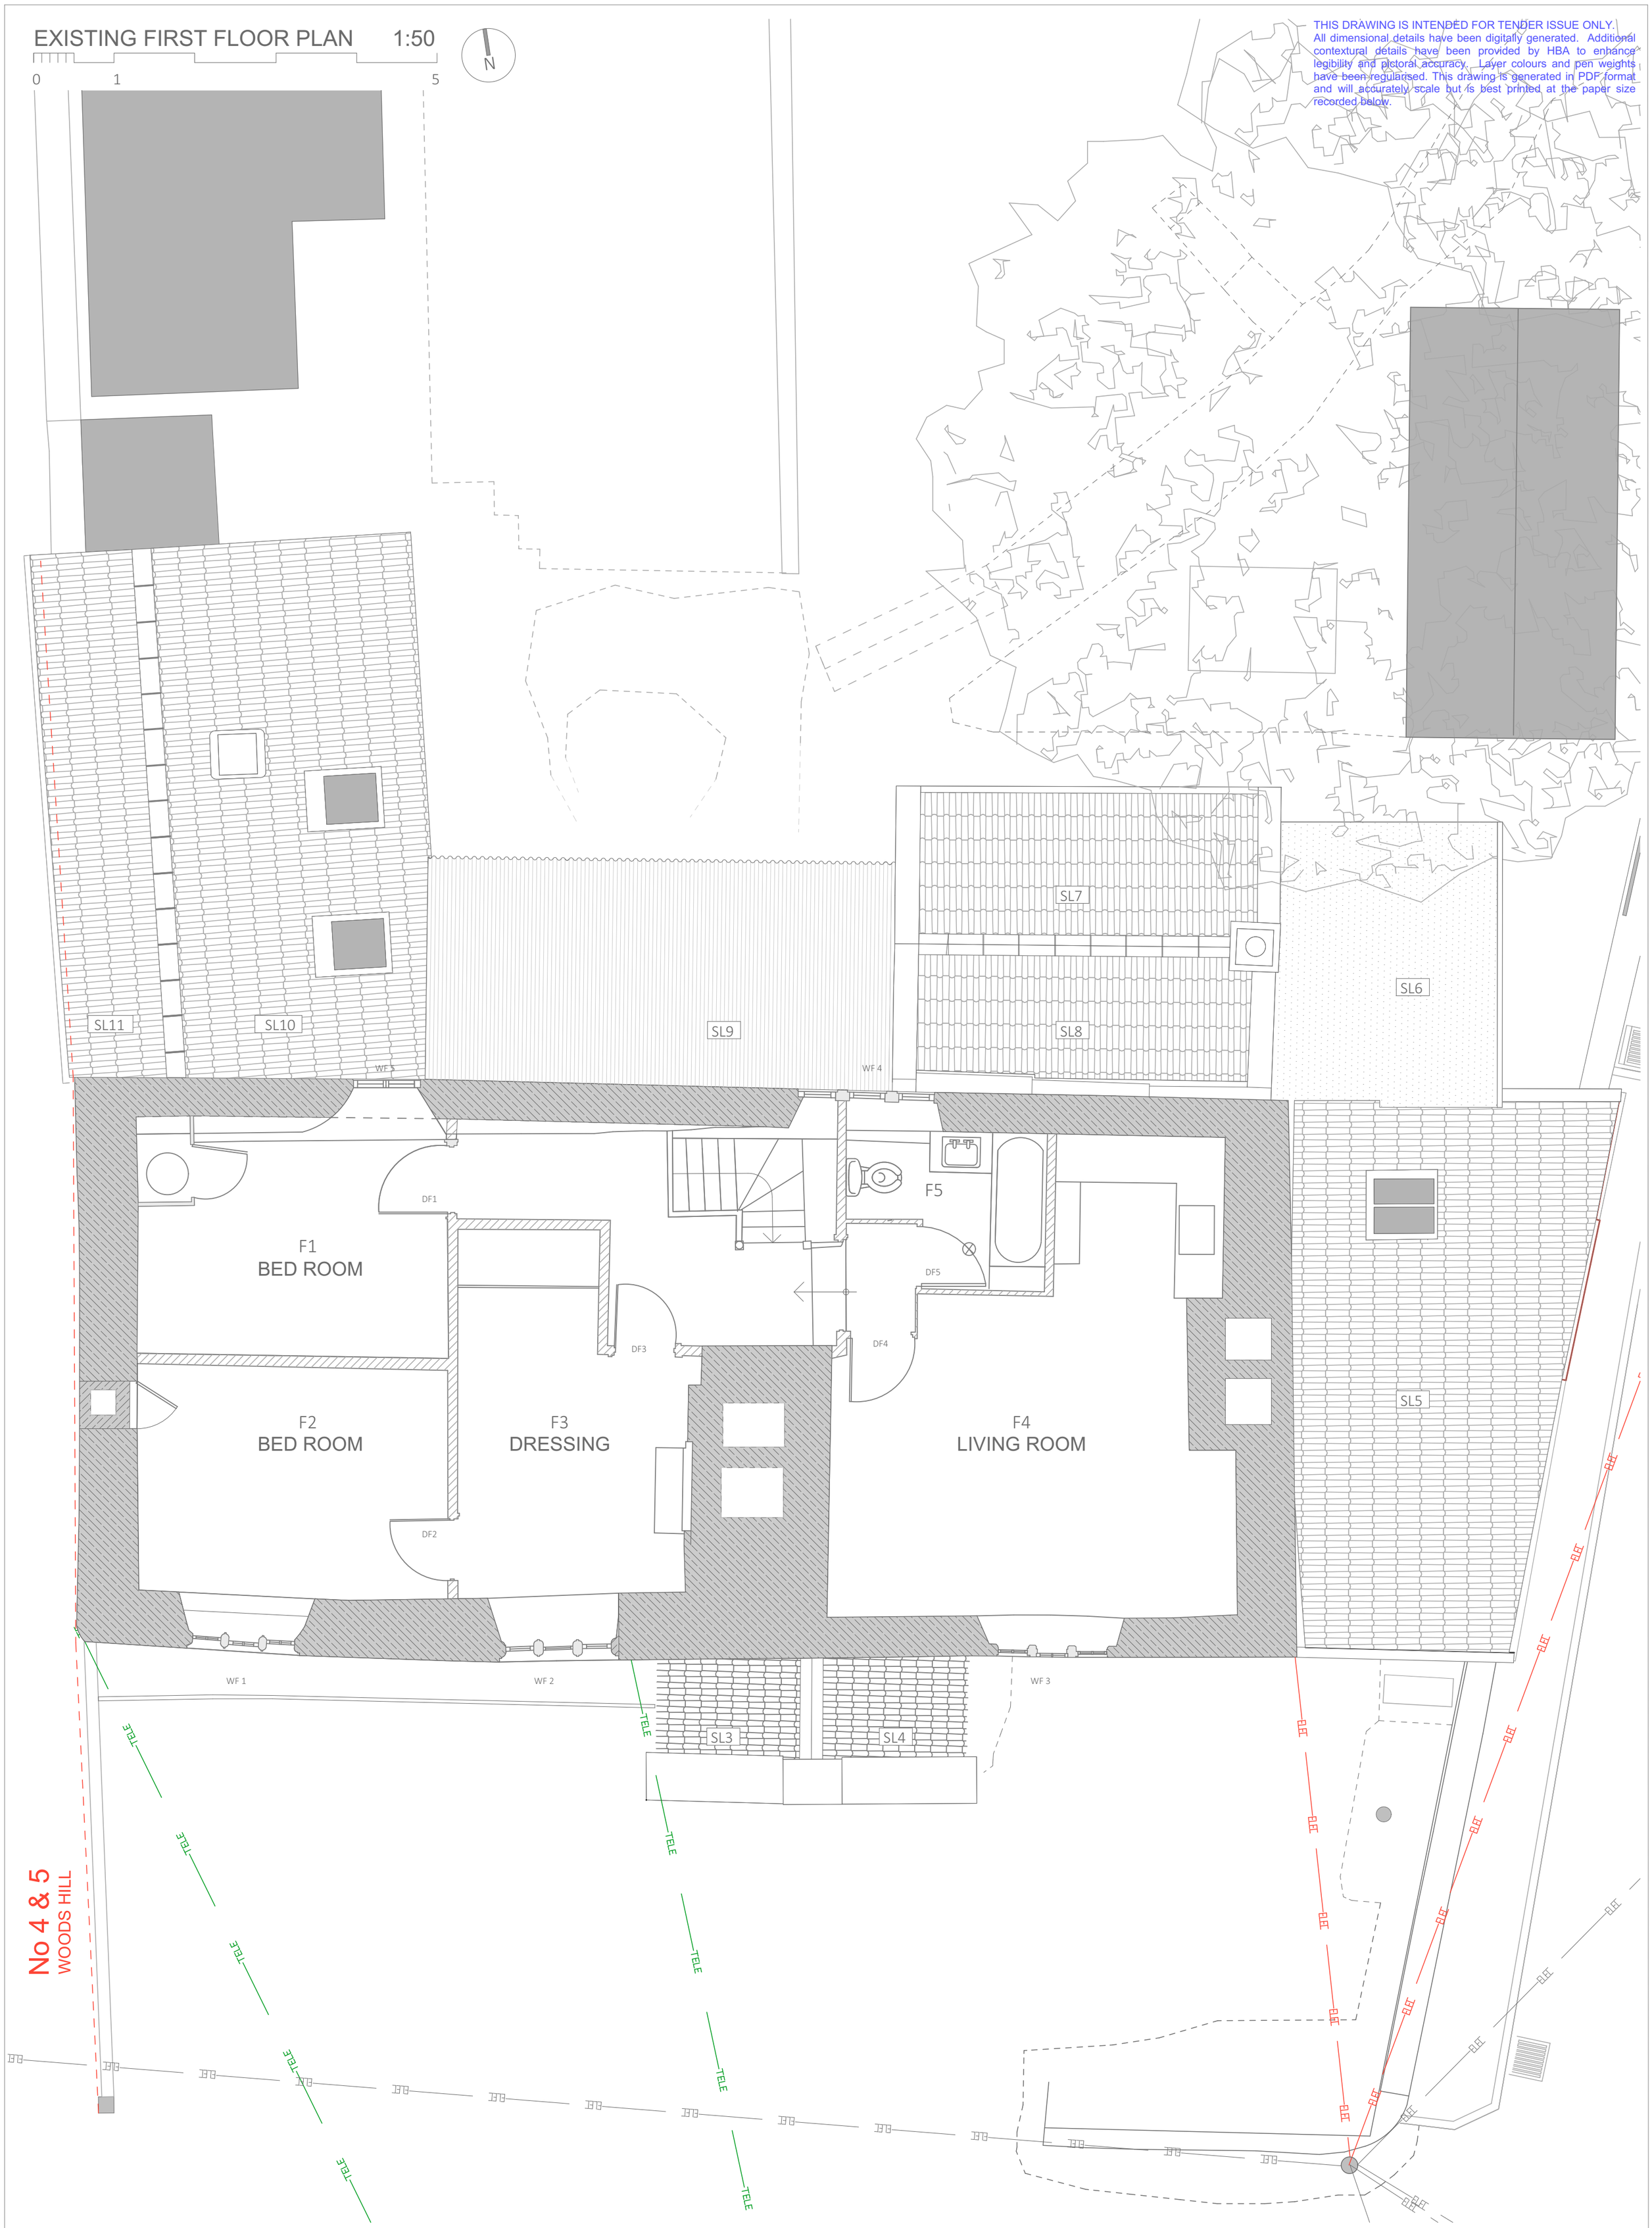

HBA HARRISON BROOKES ARCHITECTS 01373 303453	Rev / Details / Issue Date	PROJECT: HOP POLE INN LIMPLEY STOKE BA2 7FS	HBA 345
		DRAWING: EXISTING FIRST FLOOR PLAN	SCALE: 1:50
			SIZE: A2
		PHASE 1 WORKS (TENDER)	DATE: 08/03/2023
			101 P1
			PHASE 1