EXISTING BLOCK PLAN 1:50

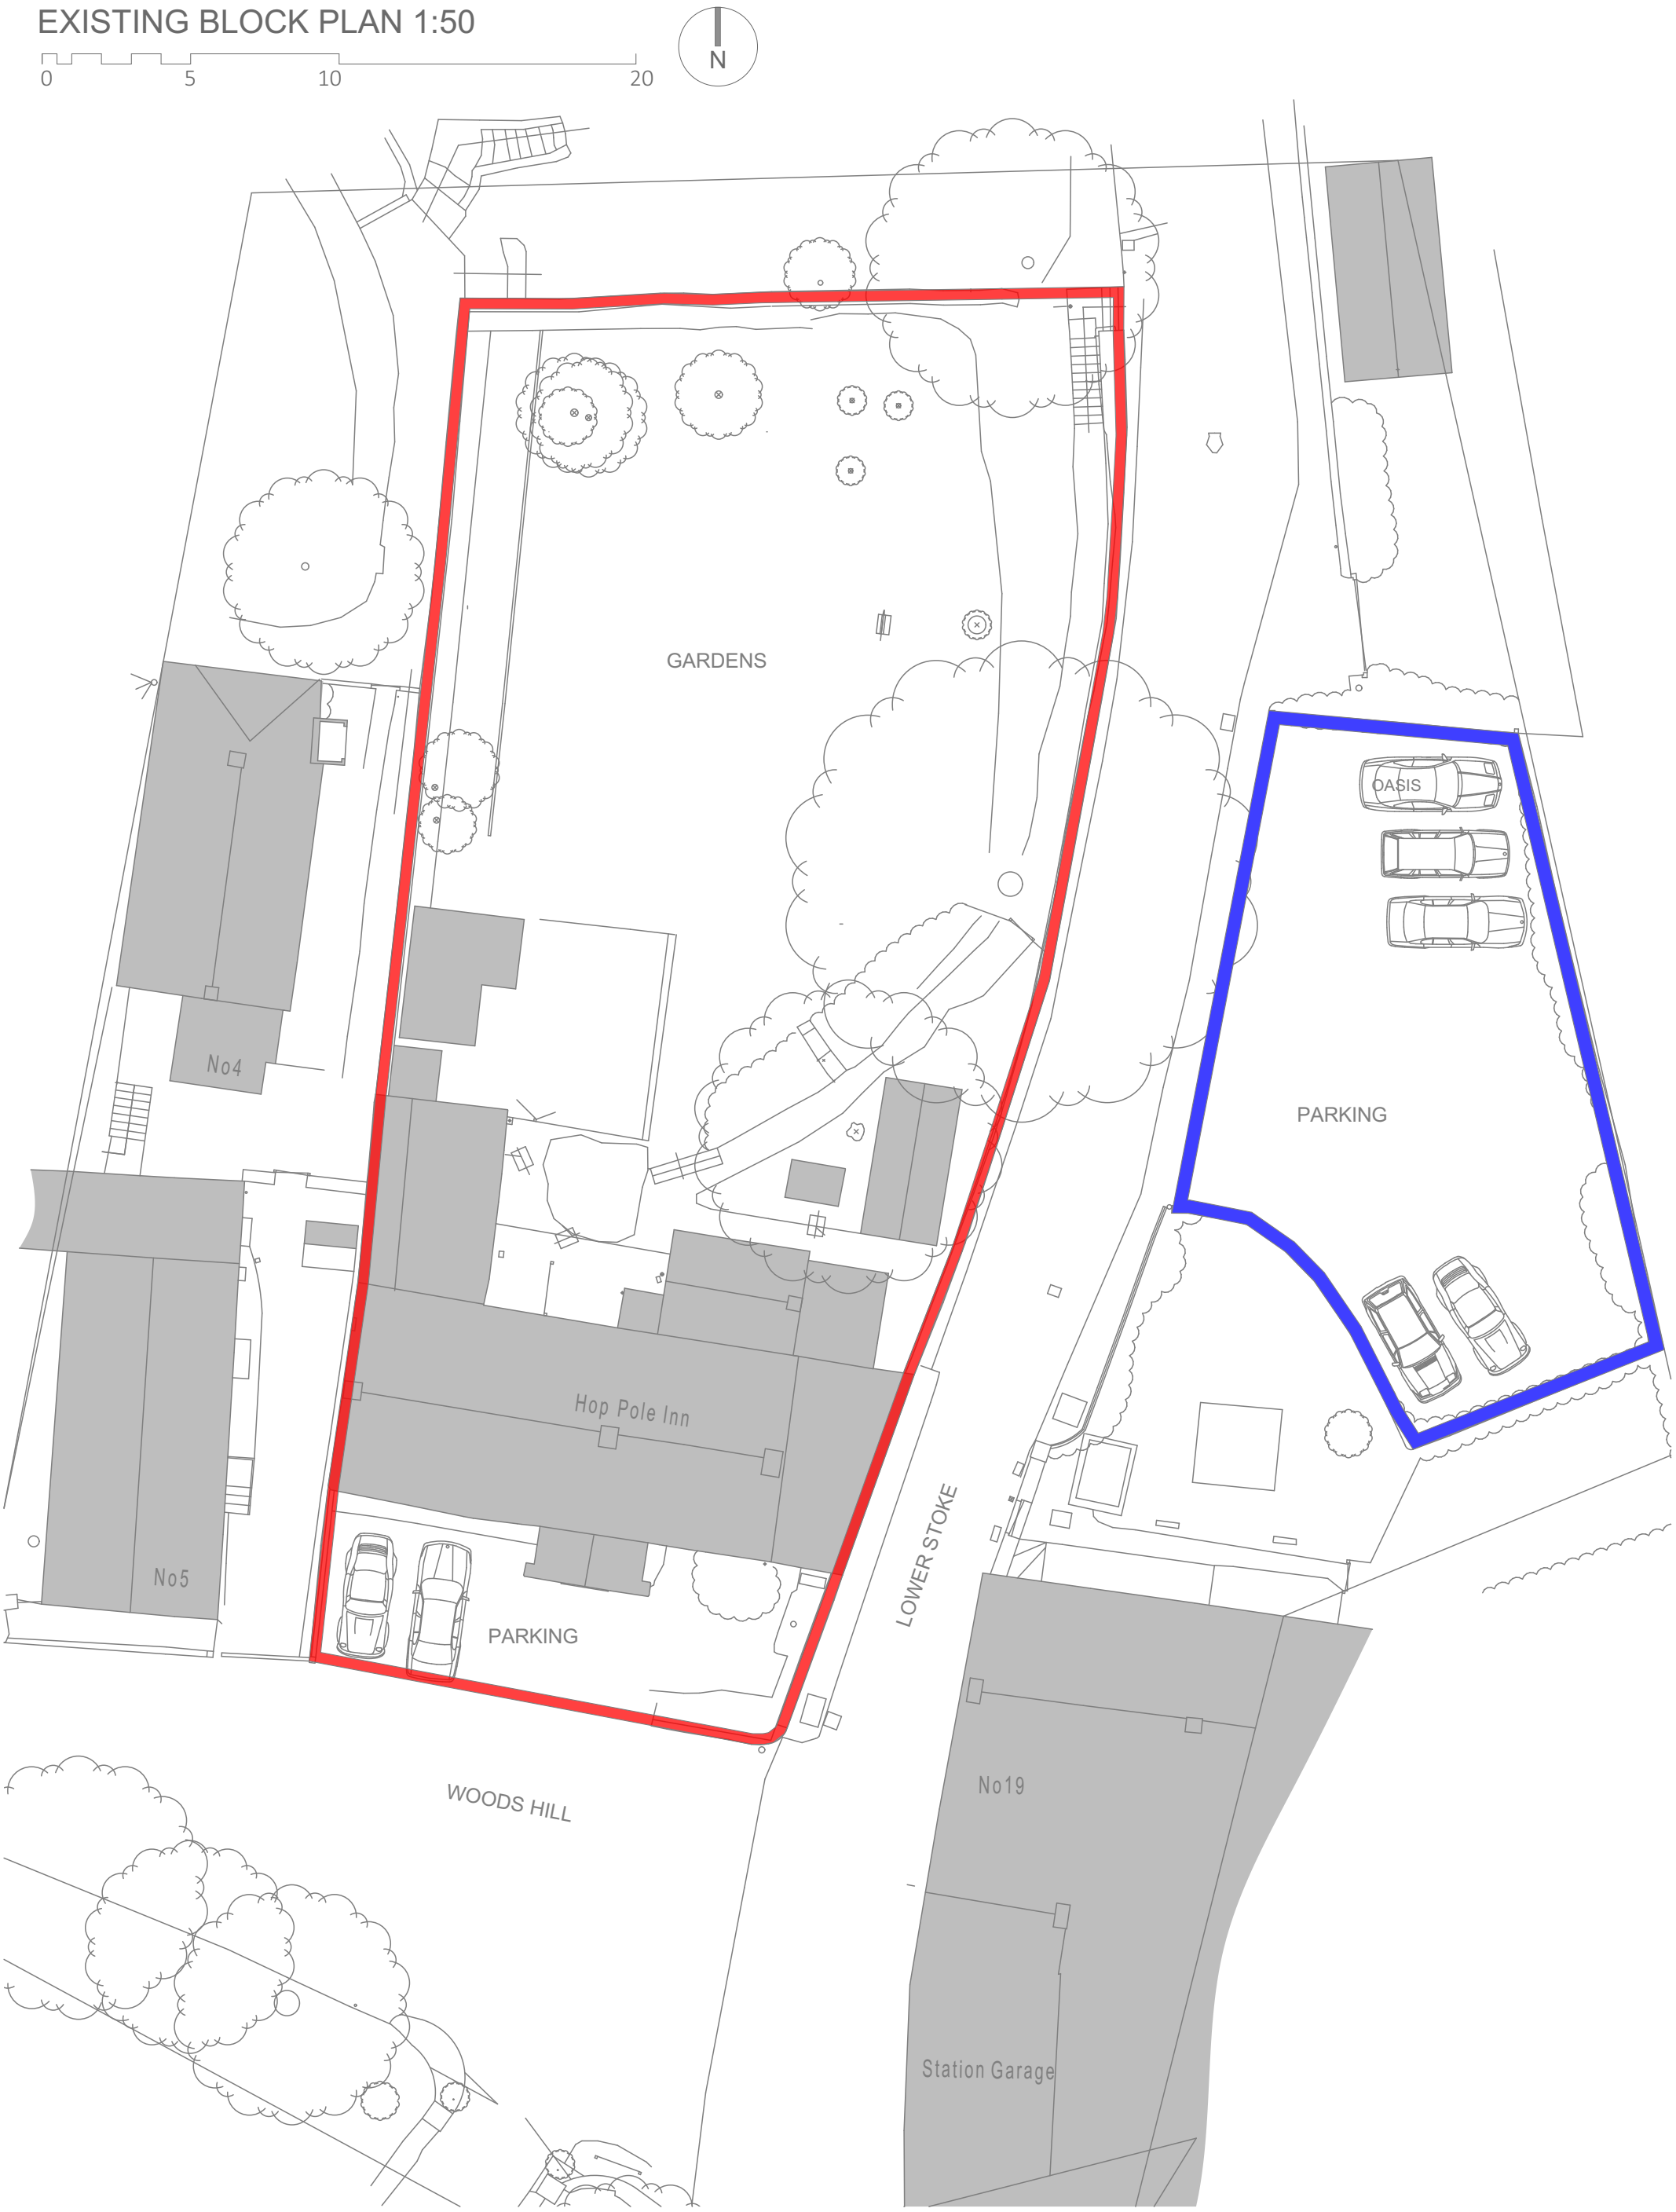

HBA	PROJECT: HOP POLE INN LIMPLEY STOKE	BA2 7FS	HBA 345
	DRAWING: EXISTING BLOCK PLAN	SCALE: 1:200	002 P1
		SIZE: A3	
	PHASE 1 WORKS (TENDER)	DATE: 05/03/2023	PHASE 1