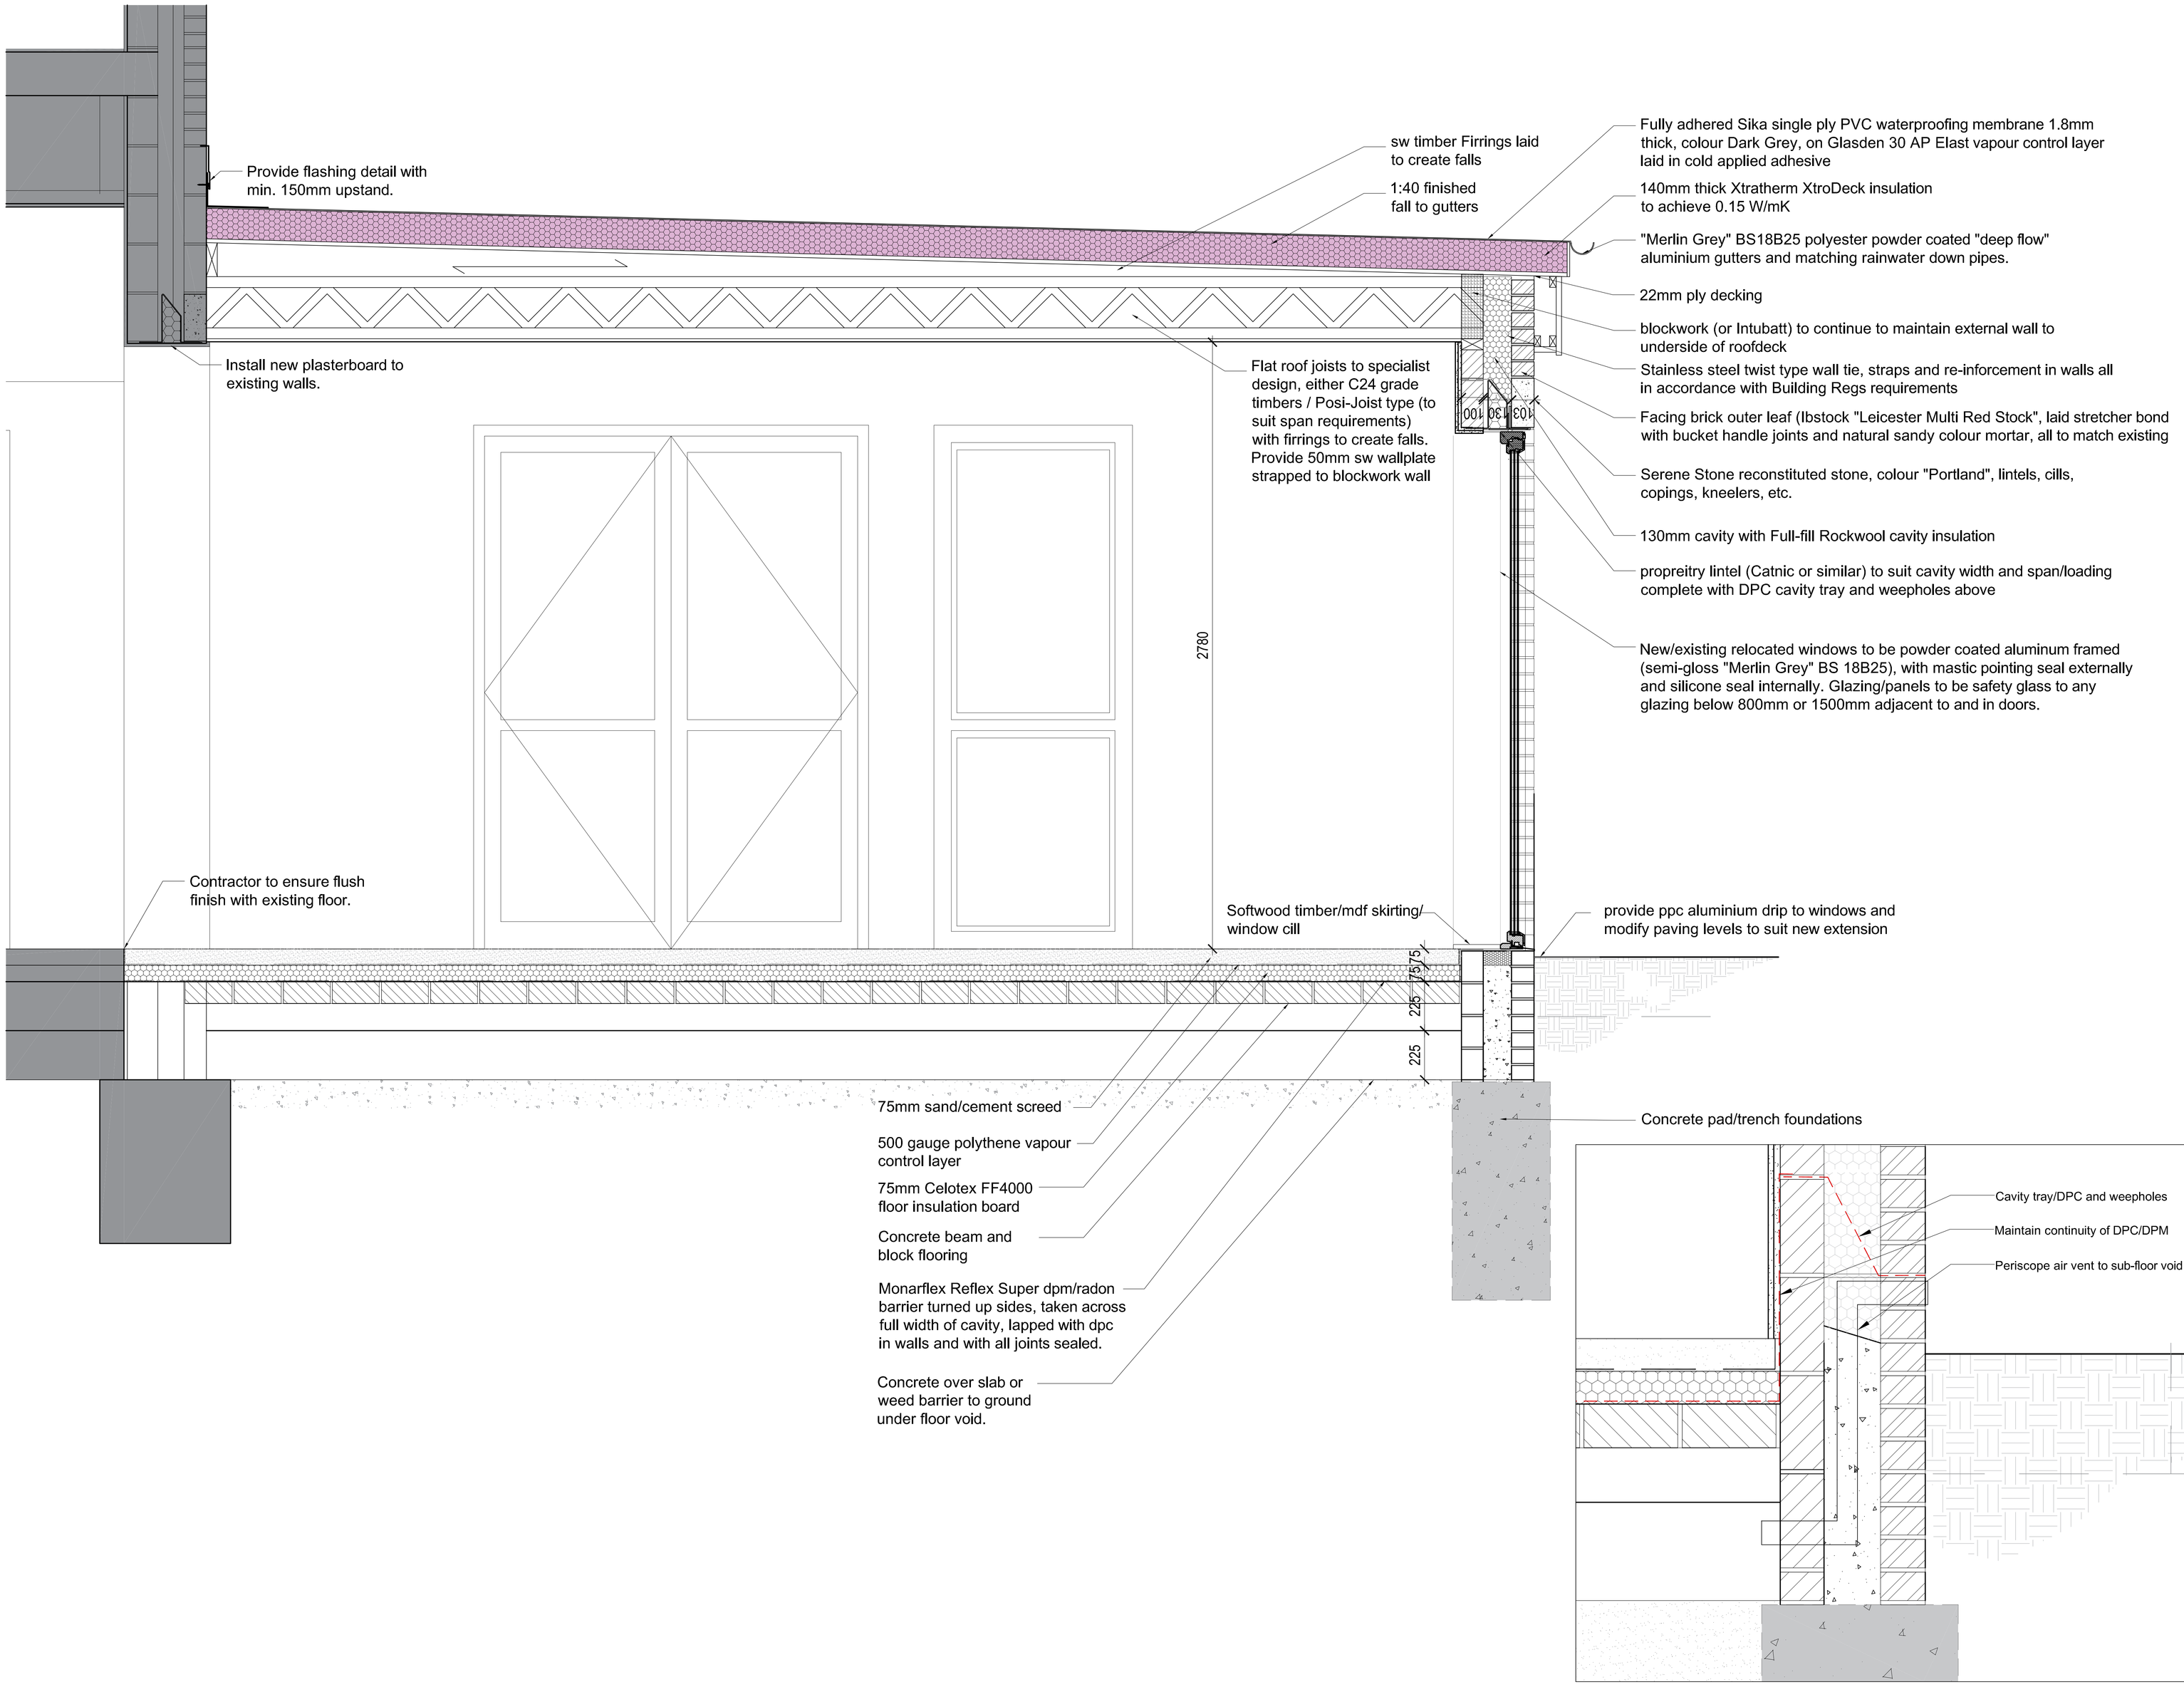

Revisions:
XXX desc date by

C01 CONSTRUCTION ISSUE 14.06.22 AH
C02 Updated to A0, Updated section details. 19.07.22 JB/OB

The Old Rectory Rectory Lane Milton Malsor
NORTHAMPTON NN7 3AQ
t: +44 (0)1604 858916 f: +44 (0)1604 859123
www.peter-haddon.com
pHp architects

CAFE EXTENSION
MOULTON COMMUNITY CENTRE

PROPOSED CONSTRUCTION LAYOUT
SECTION

Status	CONSTRUCTION
Drawn by : AHO	Checked by : OB
Date	JUNE 2022

Document Number:
Project Code / Zone / Level/Info / Type / Role / Job No. / Org No. / Revision
MCC-PHP-XX-00-DR-A-4181-400-C02

Scale@ A0 1:20

0 0.5m 1m

Do not scale from this drawing. Dimensions to be checked on site. Discrepancies to be reported before proceeding.

This drawing, the works and concepts depicted are copyright of the consultant and may not be reproduced or made use of, either directly or indirectly without express written consent. All heights, levels, sizes and dimensions to be checked on site before any work is put to hand.