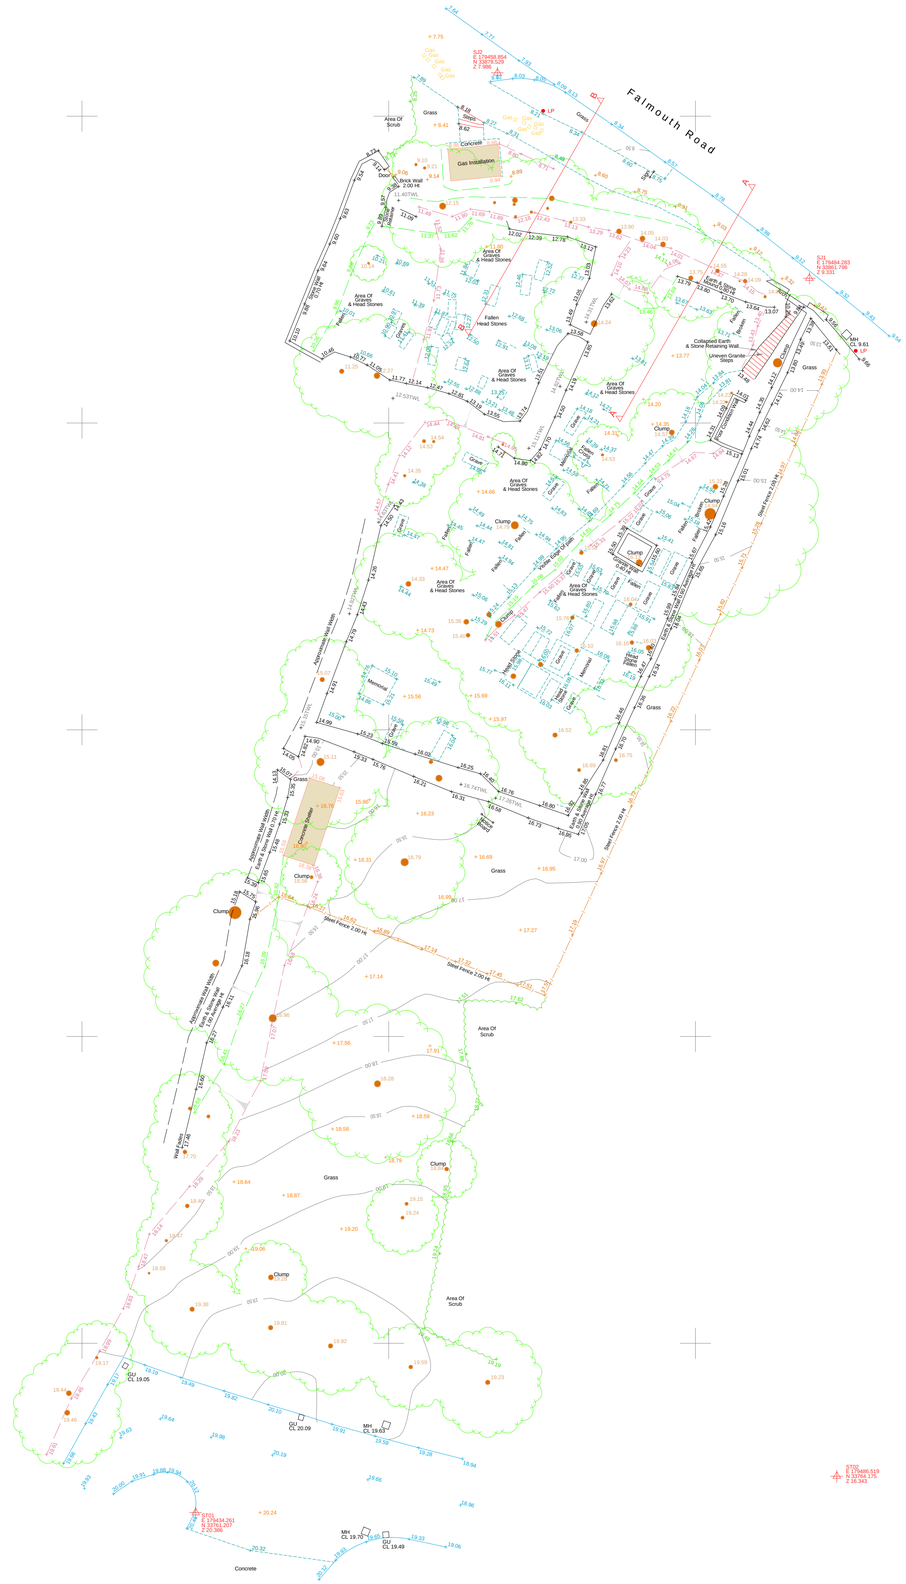
Falmouth Road
Gas Installation
Concrete
Grass
Area Of Scrub
Area Of Graves & Head Stones
Fallen Head Stones
Collapsed Earth & Stone Retaining Wall
Uneven Granite Steps
Clump
Steel Fence 1.00 Ht
Steel Fence 2.00 Ht
Concrete Shelter
Memorial
Wall