A- Zone 02-06

Refer to
LAC- SKE- Door Numbers Location Plan_A

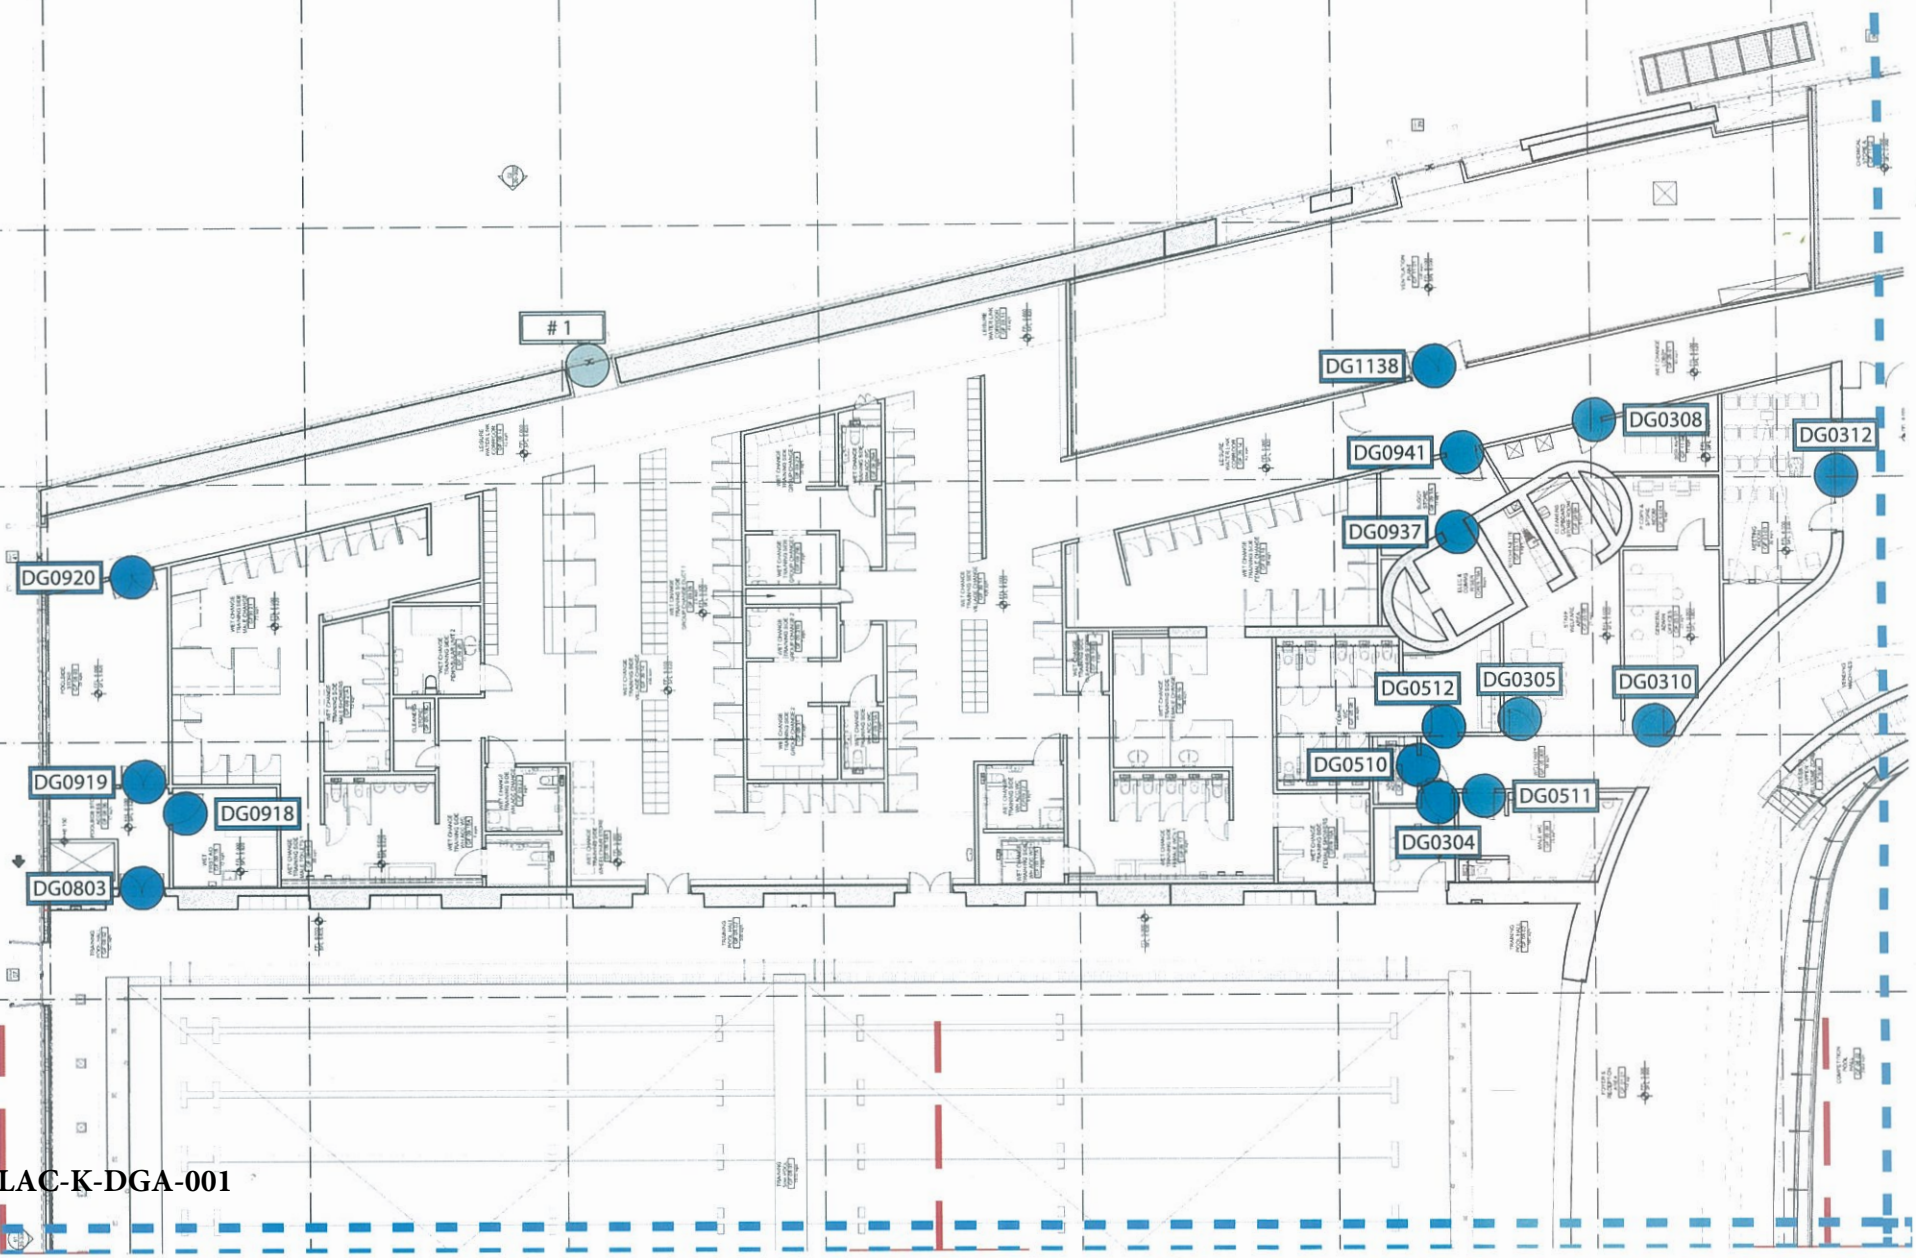

MP001-POV-LAC-K-DGA-001