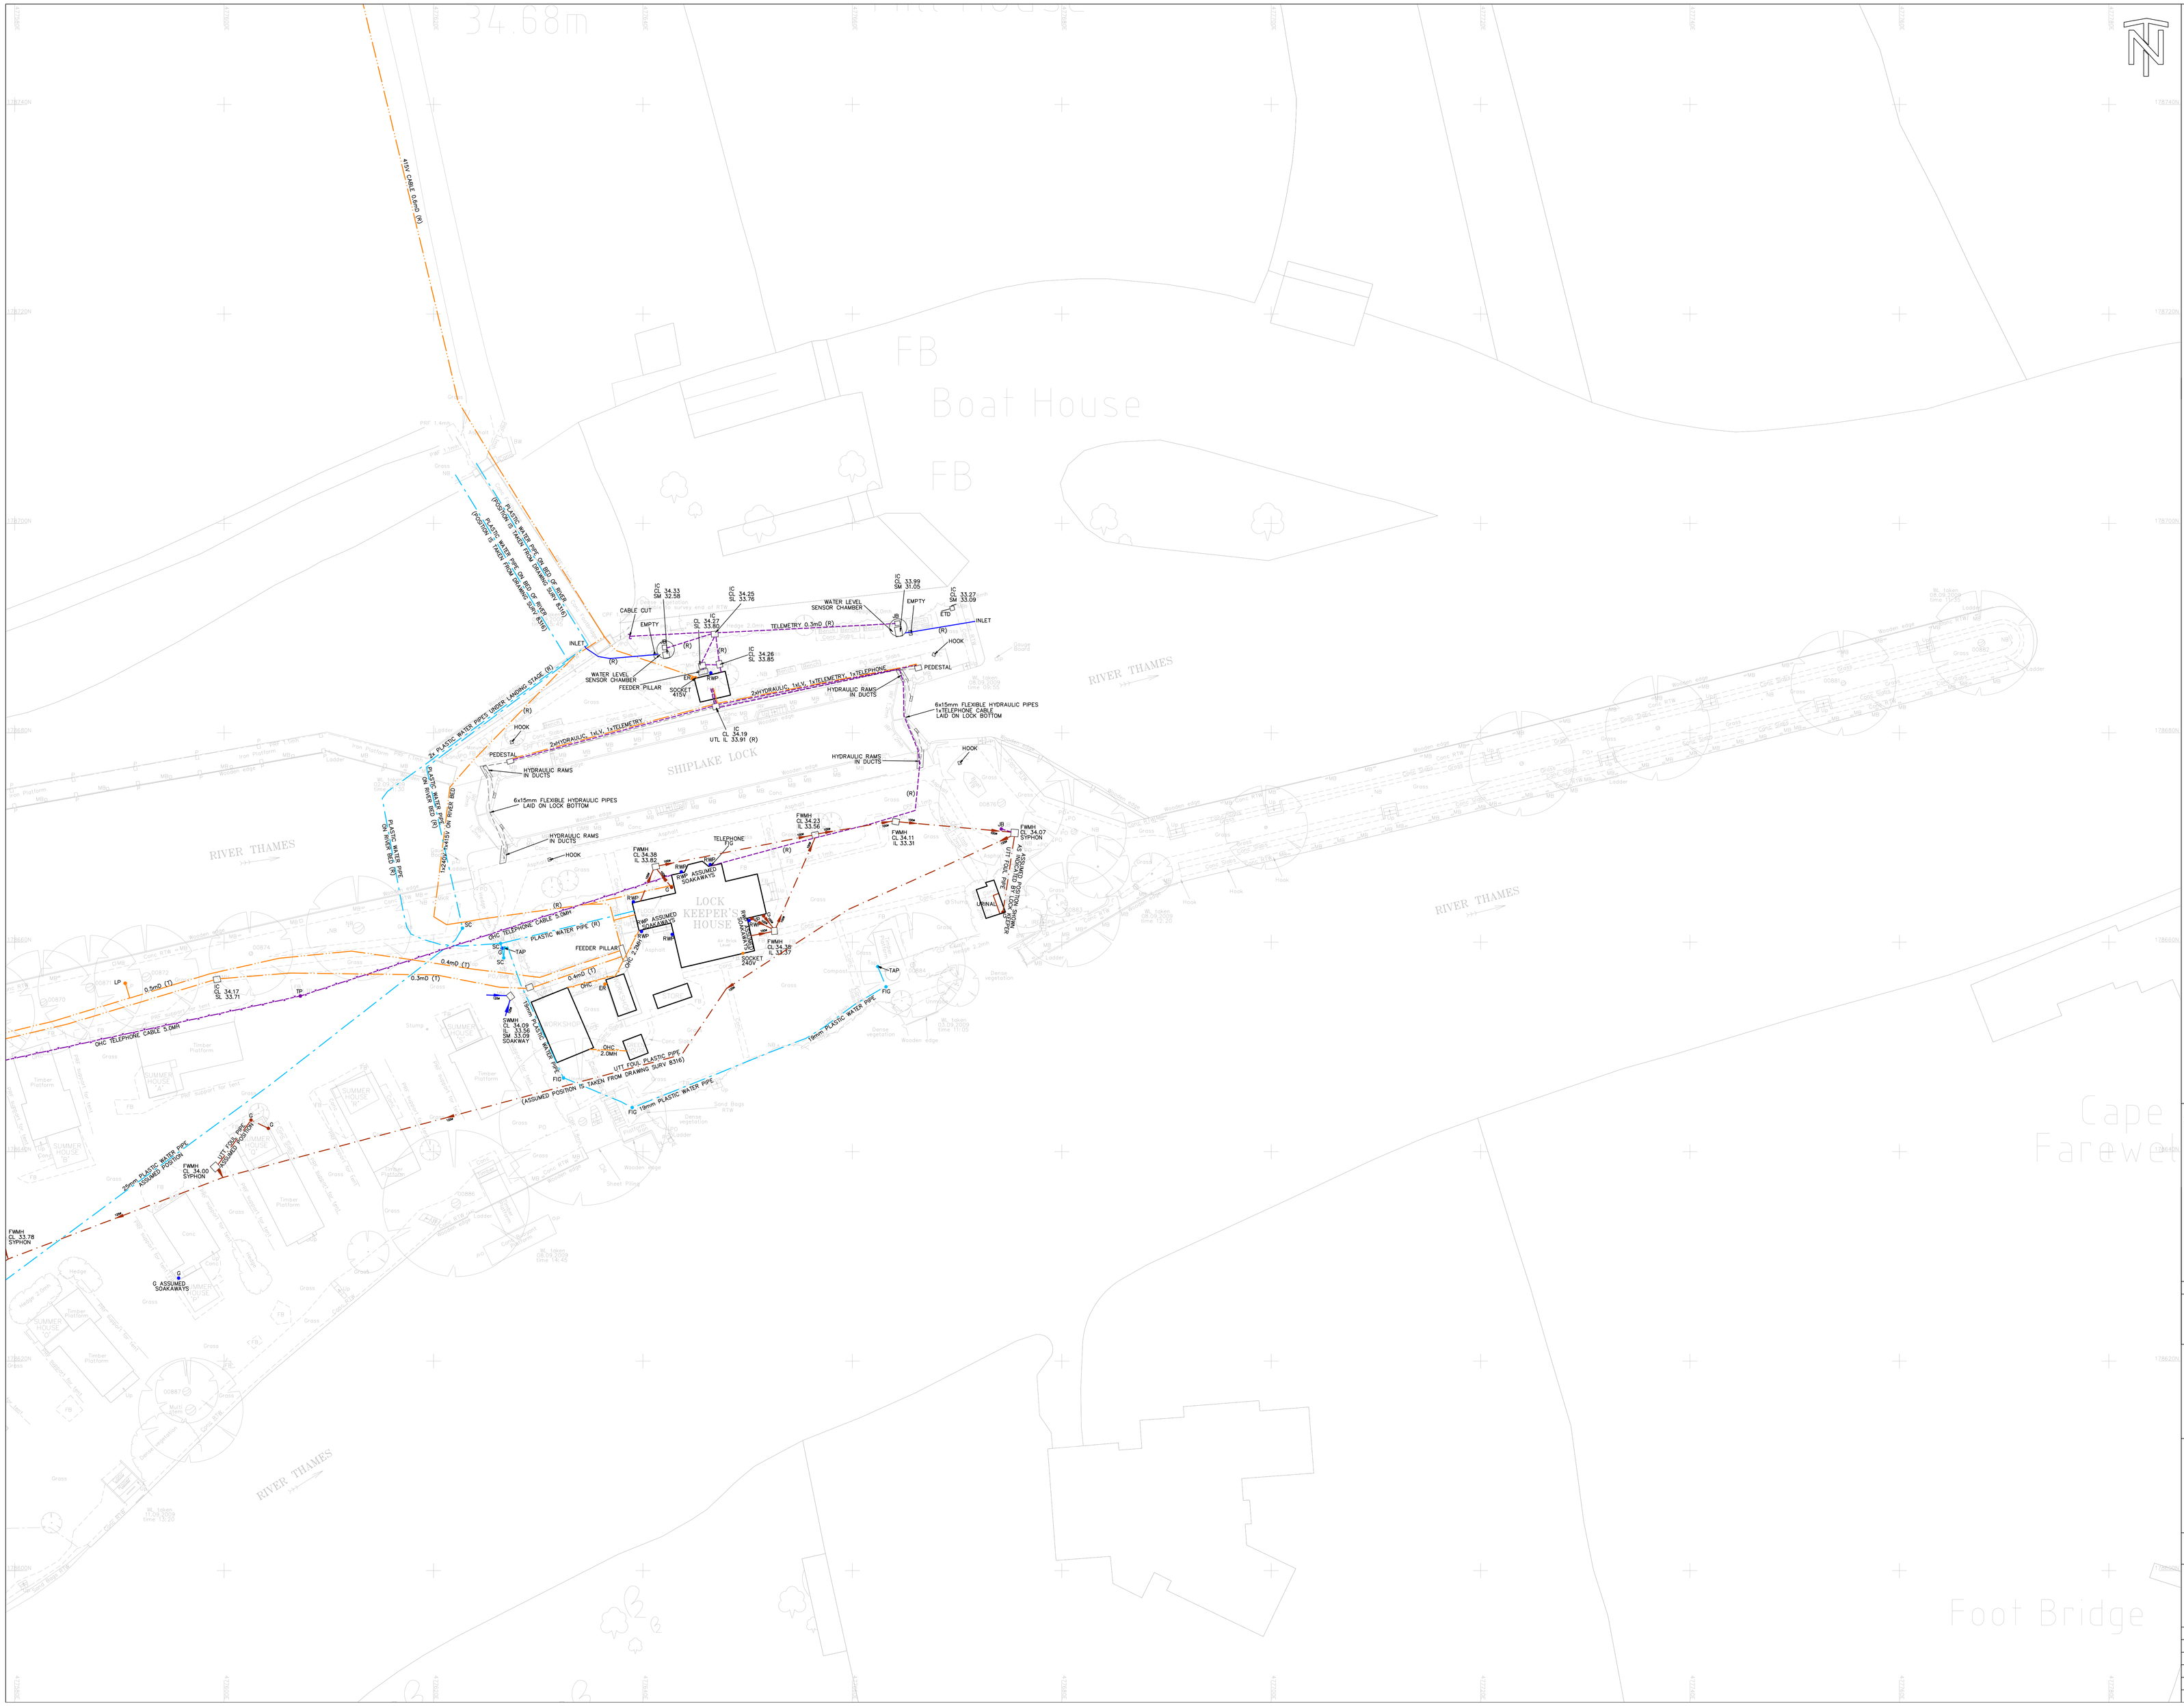


LOCATION PLAN 1:10,000 SCALE

## KEY

- Foul Sewer (with flow direction)
- Surface Water Sewer (with flow direction)
- Water Distribution
- Gas
- Electricity HV (high Voltage)
- Electricity LV (Low Voltage)
- C/V Telephone
- Telemetry/Telephone
- Oil
- Ground Penetrating Radar (GPR) Scan Scan Reference & Direction

## SERVICES SURVEY LEGEND (SUPPLEMENTARY)

| | | | |
|---|---|---|---|
| ASS | ASSUMED ALIGNMENT | UN (U) | UNABLE TO LIFT-COVERED AT TIME OF SURVEY |
| TRC | TRACED BY ELECTROLOCATION | UN (D) | UNABLE TO LIFT-HEAVY DUTY - INAPPROPRIATE |
| PRO | PROJECTED ALIGNMENT | UN (C) | UNABLE TO LIFT-CONCRETED |
| RD | COMPILED FROM RECORDS | UN (O) | UNABLE TO LIFT-COVERED OR BOLTED DOWN |
| SUP | SUMP (DIG) | UN (S) | UNABLE TO LIFT-TRAFFIC MANAGEMENT REQUIRED |
| ETD | ELECTRICAL TELEMETRY DUCT | | |
| CD | CONTROL DUCT | | |
| FG | FEEDER INTO GROUND | | |
| DIS | DISUSED | | |

## DISCLAIMER

THESE SERVICES WERE SURVEYED ON 21ST SEPTEMBER 2009. THE EXISTENCE OF SUCH SERVICES AT THE GIVEN DATE DOES NOT ABSOLVE THE USER FROM FURTHER SERVICES INVESTIGATION BEFORE WORKS COMMENCE.

NOTES:
1. A REPORT HAS BEEN PRODUCED FOR THIS SURVEY.
2. ORDNANCE SURVEY MATERIAL REPRODUCED WITH THE PERMISSION OF THE CONTROLLER OF H.M.S.O. © CROWN COPYRIGHT LICENCE NO. 100026380.
3. BACKGROUND DATA SHOWN IN GREY IS FROM SURVEY DRAWING T10196-1.DWG

## SURVEY LEGEND

| | | | | | |
|---|---|---|---|---|---|
| AB | AIR BRICK | FH | FIRE HYDRANT | PWF | POST & WIRE FENCE |
| AV | AIR VALVE | FM | FIRE HYDRANT MARKER | RB | ROOT BARR |
| B | BOLLARD | FL | FLOOR LEVEL | RE | RODDING EYE |
| BB | BENCHED BENCH | FP | FLAG POLE | RG | RAIL GATE |
| BD | BOLLARDOUT | FWM | STEEL WATER MANHOLE | RTB | RETAINING WALL |
| BH | BOREHOLE | G | GULLY | RWP | RAINWATER PIPE |
| BL | BUS LIGHT | GL | GROUND LEVEL | SA | SAMPLE AIR |
| BM | BENCHMARK | GP | GATE POST | SV | STOP VALVE |
| BS | BUS STOP | GM | GAS MARKER | SK | SOAKAWAY |
| BT | BUS TIMETABLE | GV | GAS VALVE | SL | STREET LIGHT |
| BW | BRICK WALL | HW | HOSE WALL | SWH | SURFACE WATER MANHOLE |
| BWF | BARBED WIRE FENCE | I | INSPECTION CHAMBER | SWP | SHEET METAL PILING |
| CB | CONCRETE BOLLARD | IC | INTERCEPTOR | TB | TRAFFIC BOX |
| CF | CORRUGATED IRON FENCE | IF | IRON RAILING FENCE | CTN | STATION |
| CL | COVER LEVEL | HF | HYDRAULIC FENCE | SV | SLUICE VALVE |
| CLF | CHAIN LINK FENCE | KF | KERB FACE | SWF | SHEEP WIRE FENCE |
| CONC | CONCRETE | KG | KERB INLET GULLY | SWP | SHEEP WIRE FENCE |
| CP | CONCRETE POST | LG | LEFT GRAVE | TBM | TEMPORARY BENCH MARK |
| CPF | CONCRETE PANEL FENCE | LP | LAMP POST | TC | TELEPHONE CABINET/KIOSK |
| CR | CYCLE RACK | LP | LAMP POST | TL | TELECOM CABINET |
| CTV | CABLE TV MANHOLE | MB | MOORING BOLLARD | TMS | TELECOM MANHOLE |
| CV | CATCH VALVE | MF | MOORING BOLLARD FENCING | TP | TELEGRAPH POLE |
| DI | DROP KERB | MH | MANHOLE | TL | TRAFFIC LIGHT |
| DL | DECK LEVEL | MKR | MARKER | TLB | TRAFFIC LIGHT BOX |
| DP | DOWN PIPE | MP | MOORING POST | TP | TELEGRAPH POLE |
| DPC | DAMP PROOF COURSE | MRF | METAL RAILING FENCE | TRM | TIMBER RUBBING STRIP |
| DV | DOOR | NP | NOTICE POST | TS | TRAFFIC SIGN |
| DWB | DOG WASTE BIN | NSB | NOTICE BOARD | TSF | TUBULAR STEEL RAILINGS |
| E | EMERGENCY AGENCY | NWA | NATIONAL WATER AUTHORITY | VP | VENT PIPE |
| EA | ENVIRONMENT AGENCY | OD | OVERHEAD CABLE | WB | WATER BOARD |
| ECF | ELECTRIC CABLE FENCE | OS | ORDNANCE SURVEY | WL | WATER LEVEL/WATER LINE |
| EGF | ELECTRICAL GABLE FT | PSF | PALISADE STEEL FENCING | WM | WATER METER |
| EGM | ELECTRICITY MARKER | PT | PIT | WMF | WIRE MESH FENCE |
| EP | ELECTRICITY POLE | PB | PILLAR BOX | WPF | WOODEN POST |
| ER | ELECTRIC RISER | PM | PARKING METER | WPR | WOODEN POST & RAIL FENCE |
| ETL | ELECTRICAL TRANSMISSION LINE | PO | POST | WV | WATER VALVE |
| FB | FLOWER BED | PW | POST & RAIL FENCE | YG | YARD GULLY |
| FBR | FOOTBRIDGE | PTM | PARKING TICKET MACHINE | (Abbreviations apply to CA survey data only) | |

| REV. | AMENDMENT | DRN | CHKD | DATE |
|---|---|---|---|---|
| | | | | |

CONTROL USED:

| REFERENCE | LEVEL |
|---|---|
| E20620034 | 34.203 |
| E50610063 | 34.851 |
| E50610065 | 33.922 |

STATIONS ESTABLISHED:

| NAME | CO-ORDINATES | | LEVEL |
|---|---|---|---|
| ST01 | 477441.815 | 178531.106 | 34.377 |
| ST02 | 477448.368 | 178512.754 | 35.106 |
| ST03 | 477417.181 | 178523.244 | 34.490 |
| ST04 | 477455.103 | 178560.820 | 34.246 |
| ST05 | 477403.679 | 178516.733 | 34.428 |
| ST06 | 477395.552 | 178515.723 | 34.377 |
| ST07 | 477478.411 | 178578.351 | 34.279 |
| ST08 | 477489.965 | 178586.112 | 34.289 |
| ST09 | 477518.071 | 178610.815 | 34.222 |

Environment Agency

THAMES REGION SURVEY GROUP
WEST AREA

© COPYRIGHT RESERVED

PROJECT/WATERCOURSE

SHIPLAKE LOCK

SITE/LIMITS

SHIPLAKE LOCK
RIVER THAMES
SHIPLAKE
SITE SERVICES SURVEY (SHEET 1 OF 3)

SURVEYED BY: GLANVILLE CONSULTANTS — Ref 290714

SURVEY DATE: SEPT 2009

SCALE: 1:200 @ A0 — DRN: WB — CHKD: JHJ

DATUM: NEWLYN OSGM02 — DATE: SEPT 09 — DATE: SEPT 09

GRID: NATIONAL OSTN02 — DRAWING NO. T10196/4

CAD FILENAME: T10196-2