PROPOSED GROUND FLOOR PLAN 1:50

0 1 5

N

THIS DRAWING IS INTENDED FOR TENDER ISSUE ONLY.
Do not construct from this drawing. All dimensions and details will need confirmation prior to undertaking works. This drawing creaeted from a digital survey and will accurately scale but is best printed at the paper size recorded below.

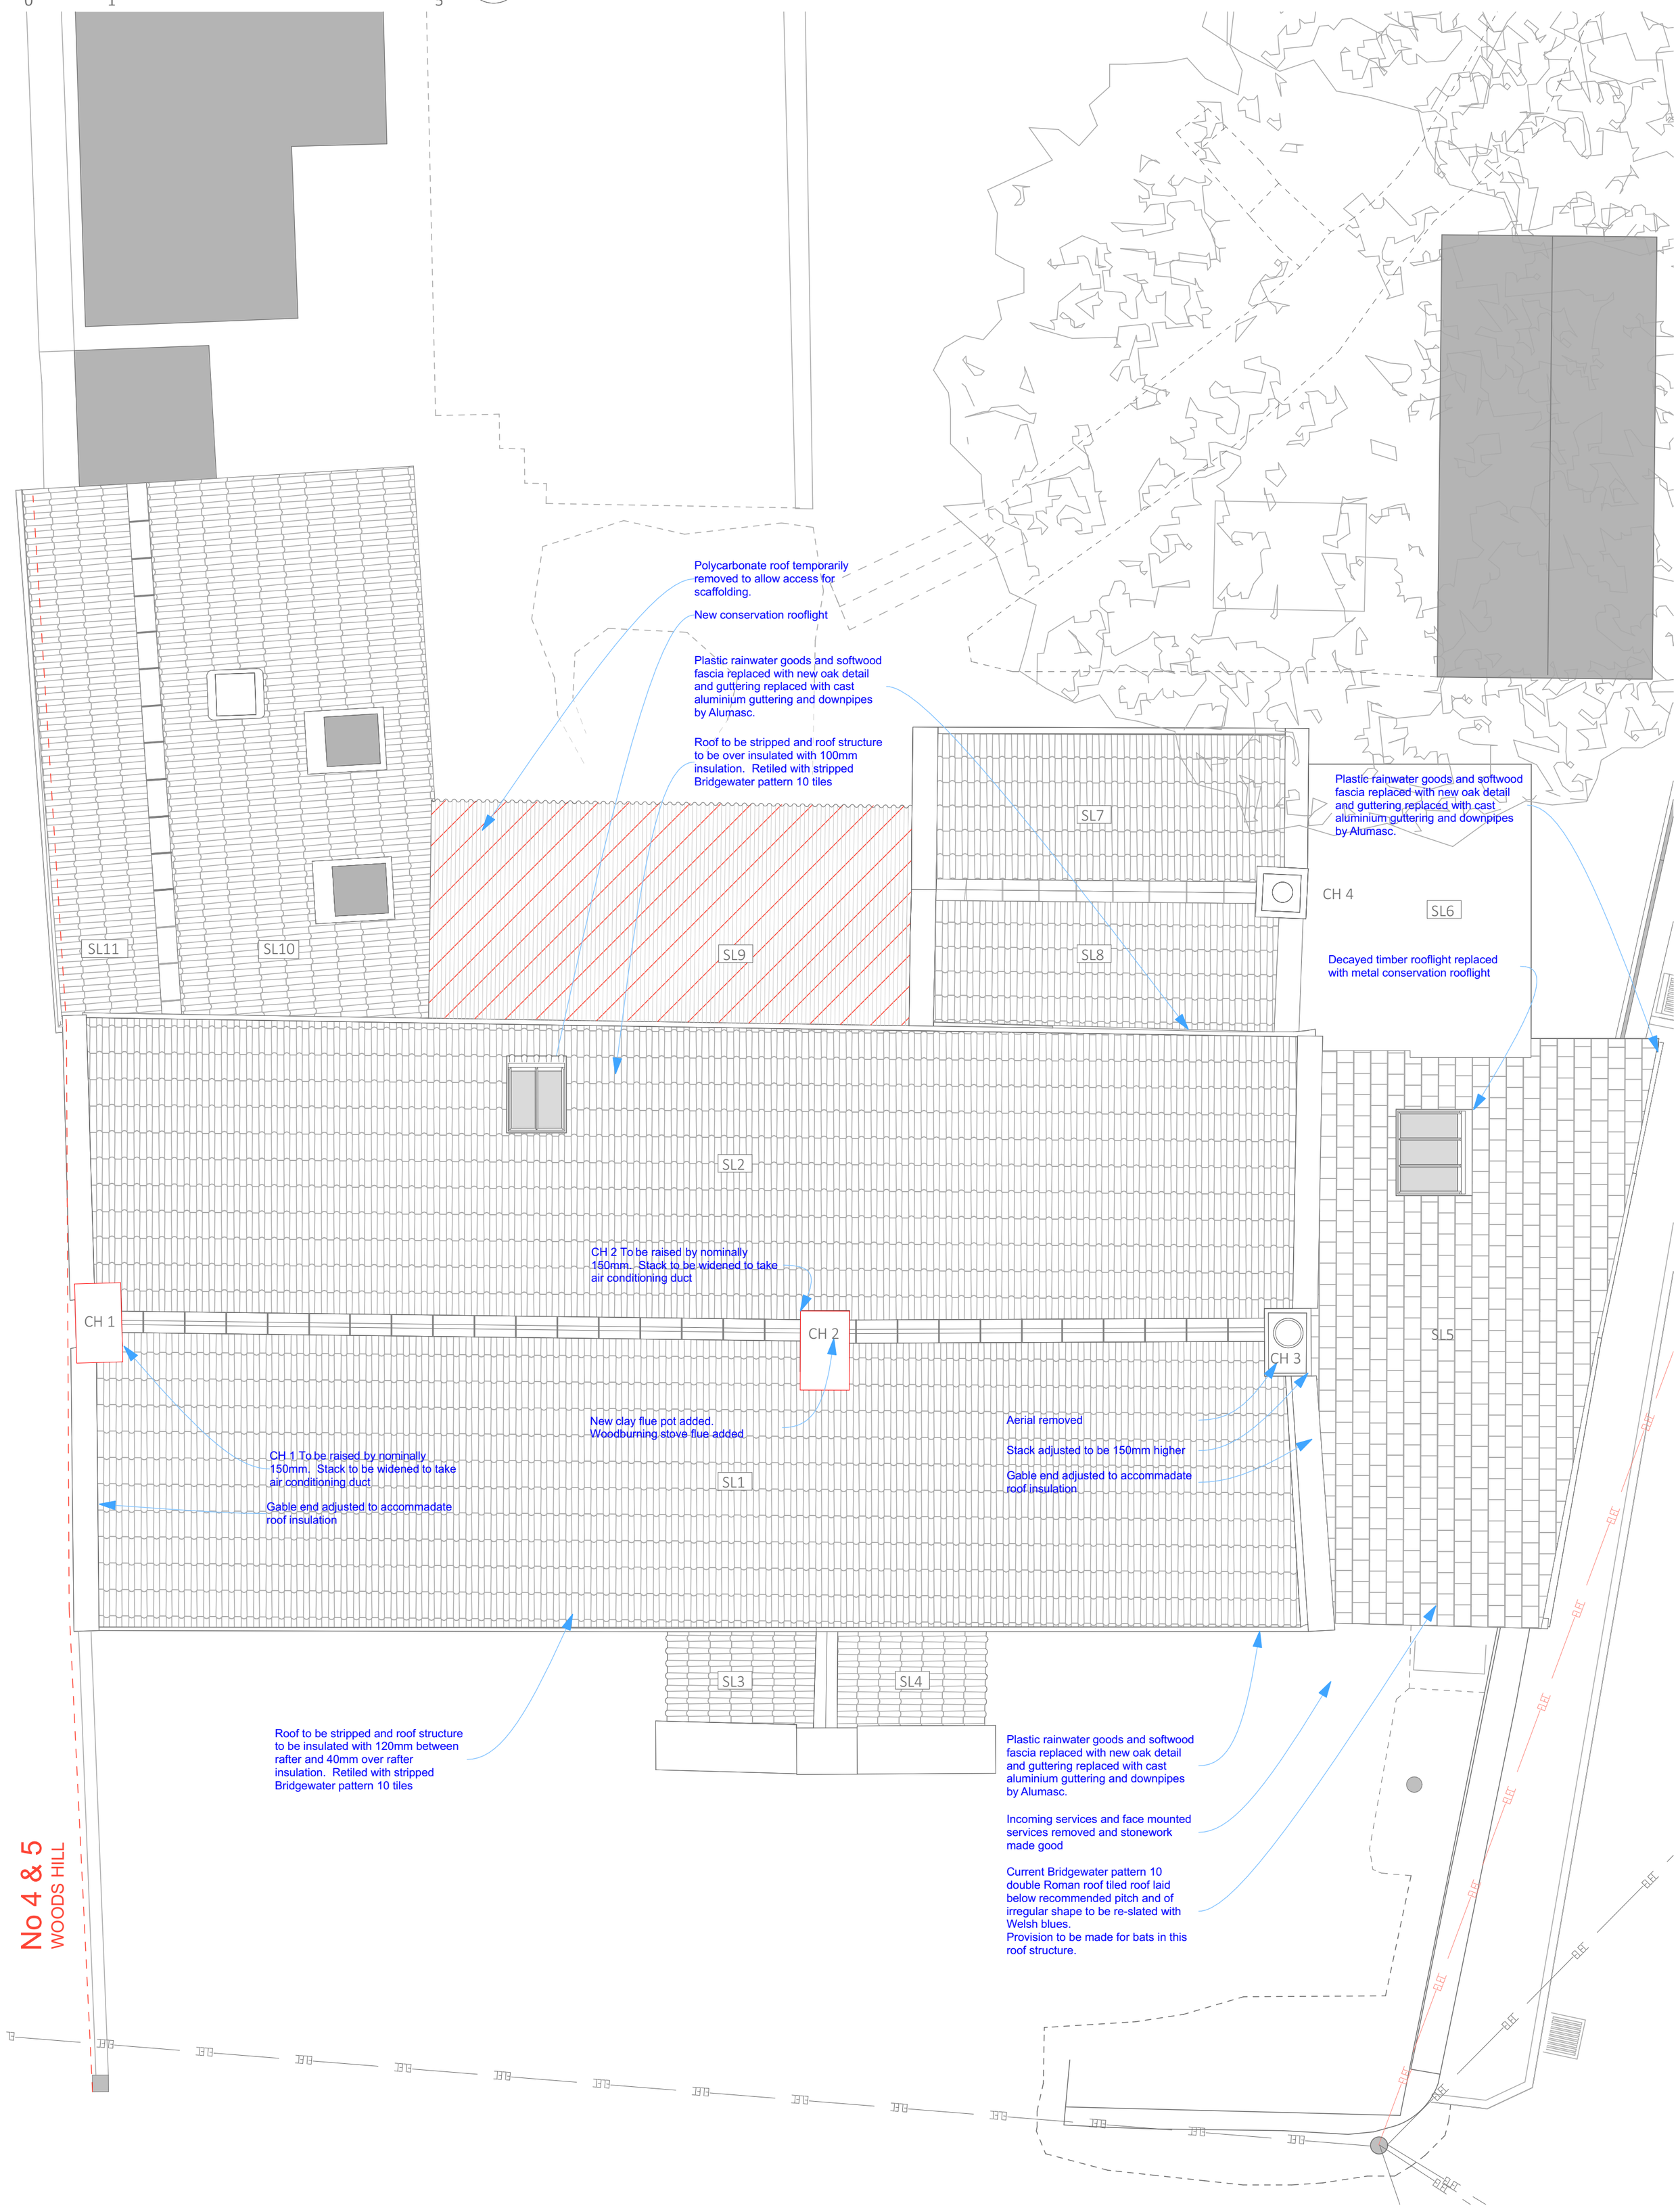

HBA
HARRISON BROOKES ARCHITECTS 01373 303453

Rev	Details	Issue Date

PROJECT:	HOP POLE INN LIMPLEY STOKE	BA2 7FS	HBA 345
DRAWING:	PROPOSED ROOF PLAN	SCALE: 1:50	203 P1
		SIZE: A2	
	PHASE 1 WORKS (TENDER)	DATE: 13/03/2023	PHASE 1