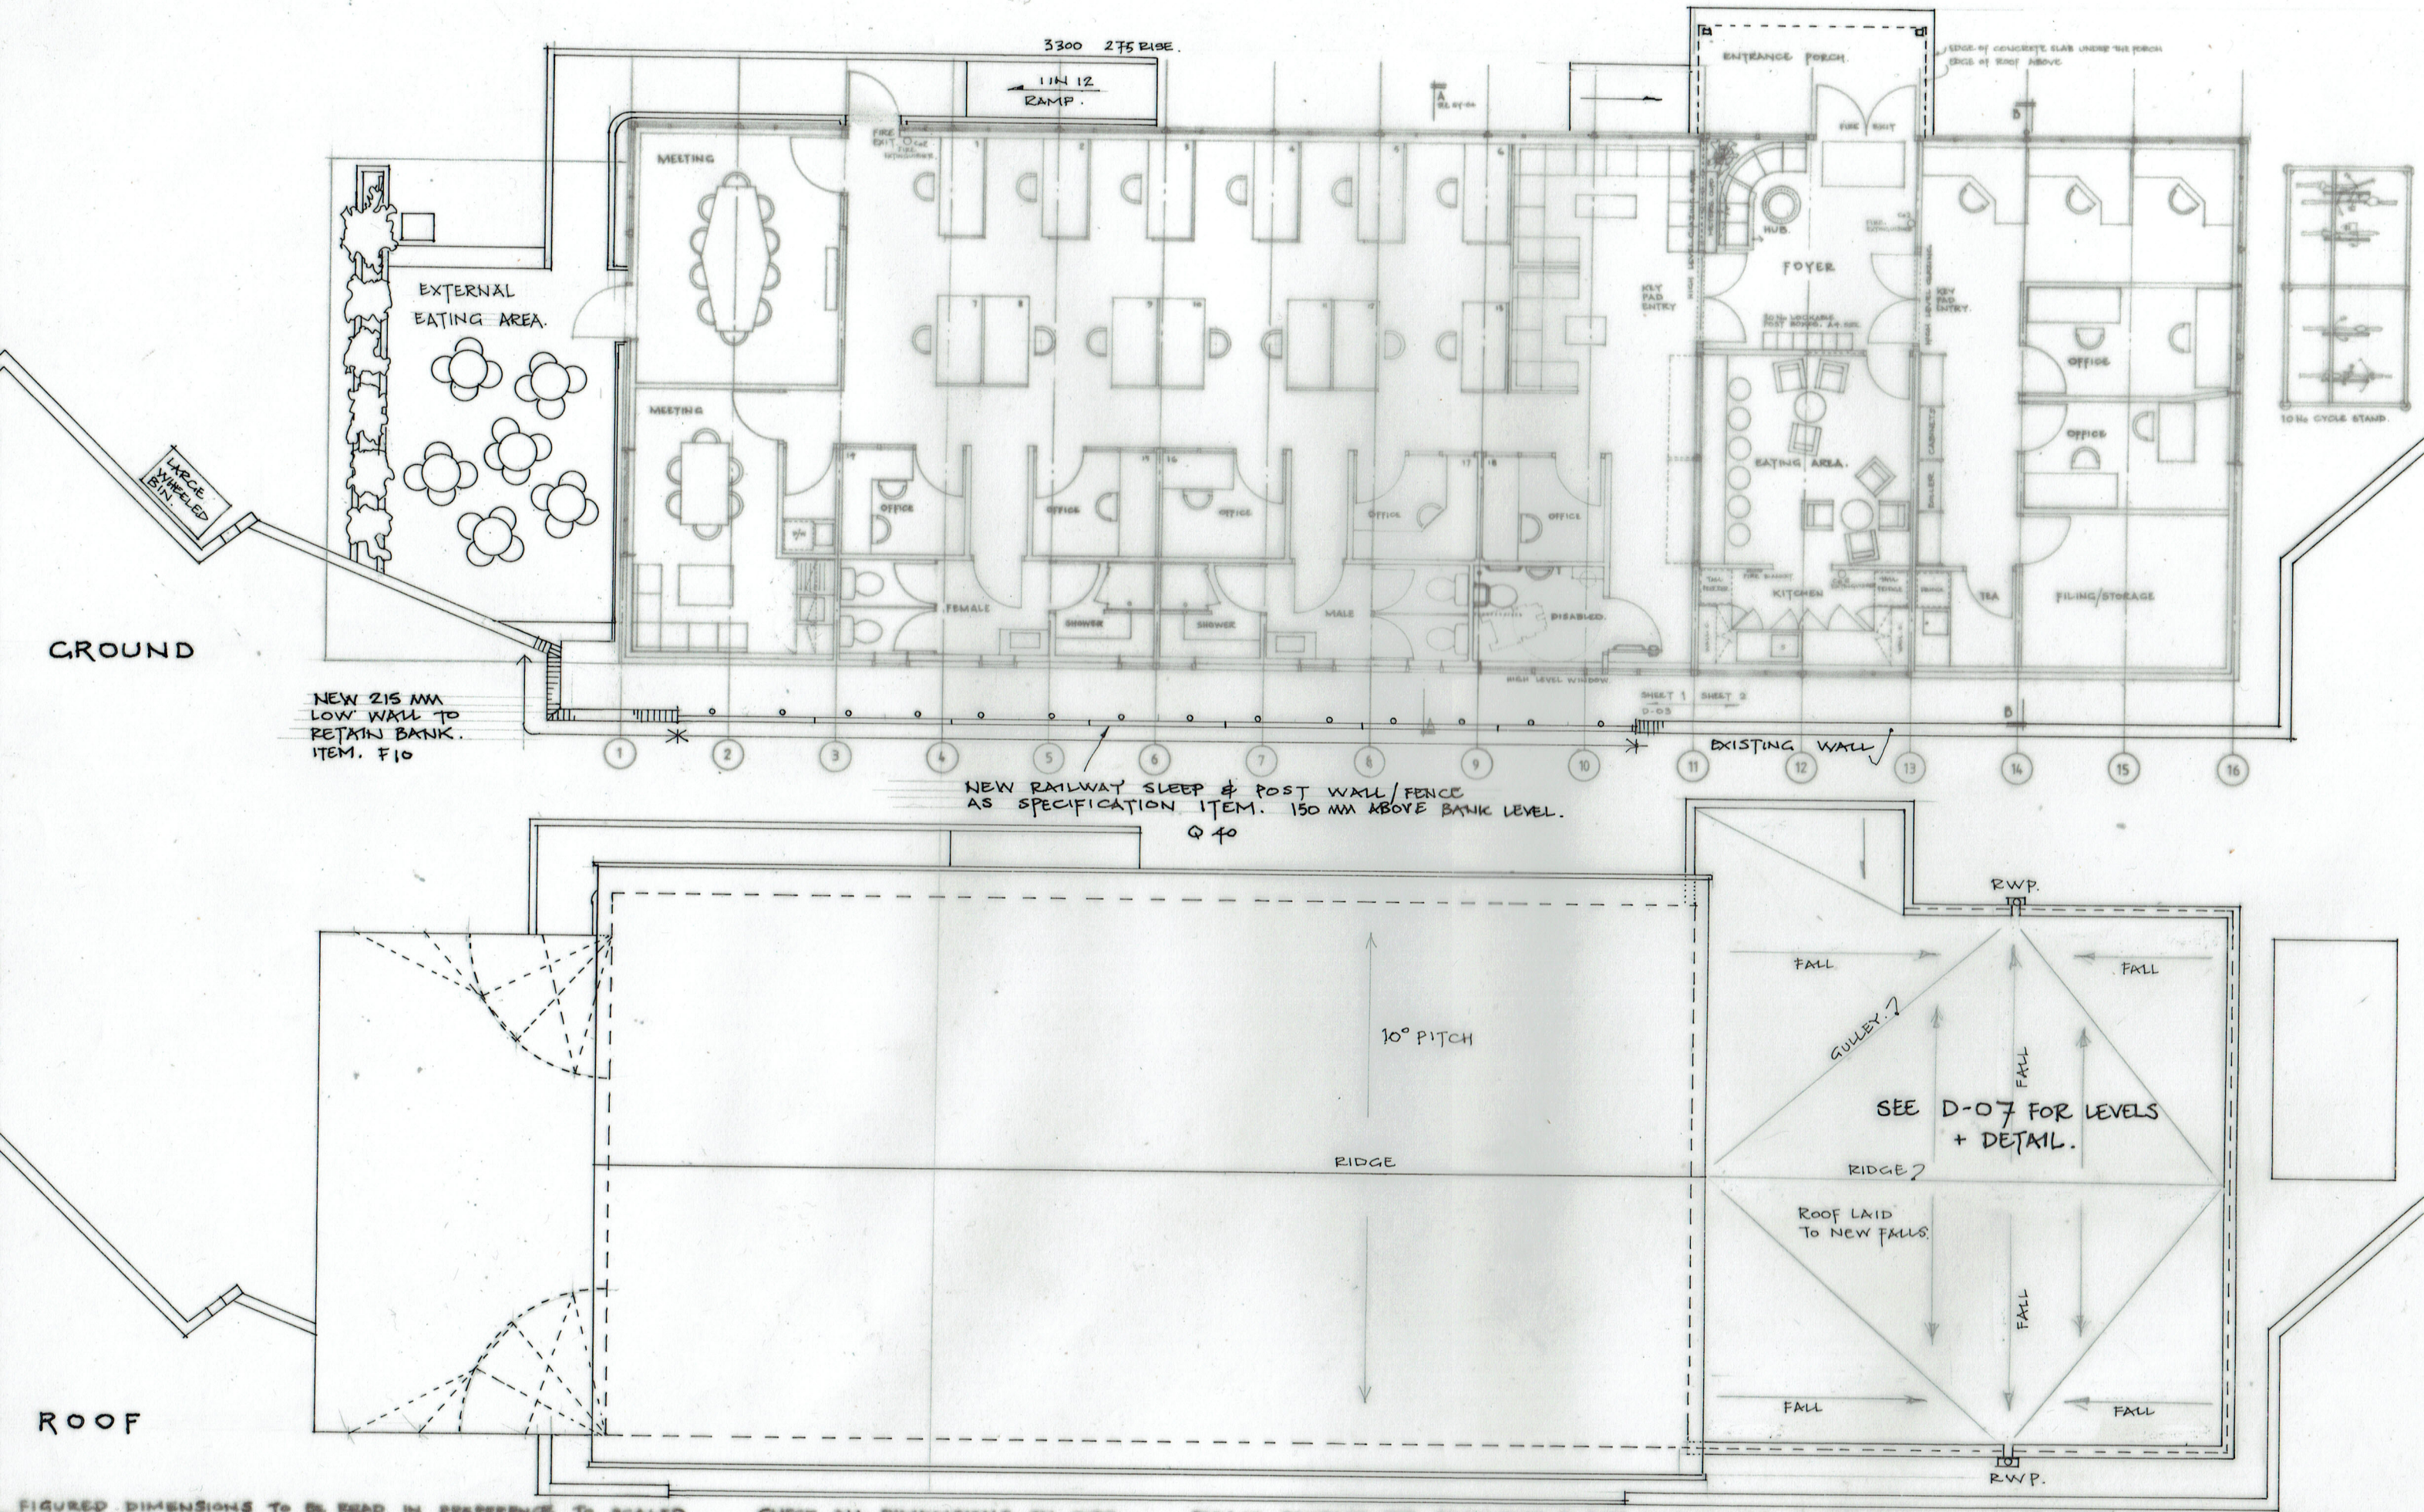

FIGURED DIMENSIONS TO BE READ IN PREFERENCE TO SCALED CHECK ALL DIMENSIONS ON SITE PLEASE CONTACT THE ARCHITECT IF ANY ANOMALIES IN THE DIMENSIONING IS FOUND PRIOR TO CONSTRUCTION

Revison	Description	Inital	Date	GLENN BALL Chartered Architect. Tel. 01732 761629.	Site: FORMER RED CROSS HALL BRADBOURNE VALE ROAD. TN13 3QG Client: SEVENOAKS TOWN COUNCIL Dwg Title: PROPOSED GROUND & ROOF PLAN	Dwg: 96/D-05. Scale: 1:100 @A3 Date: JAN 2018