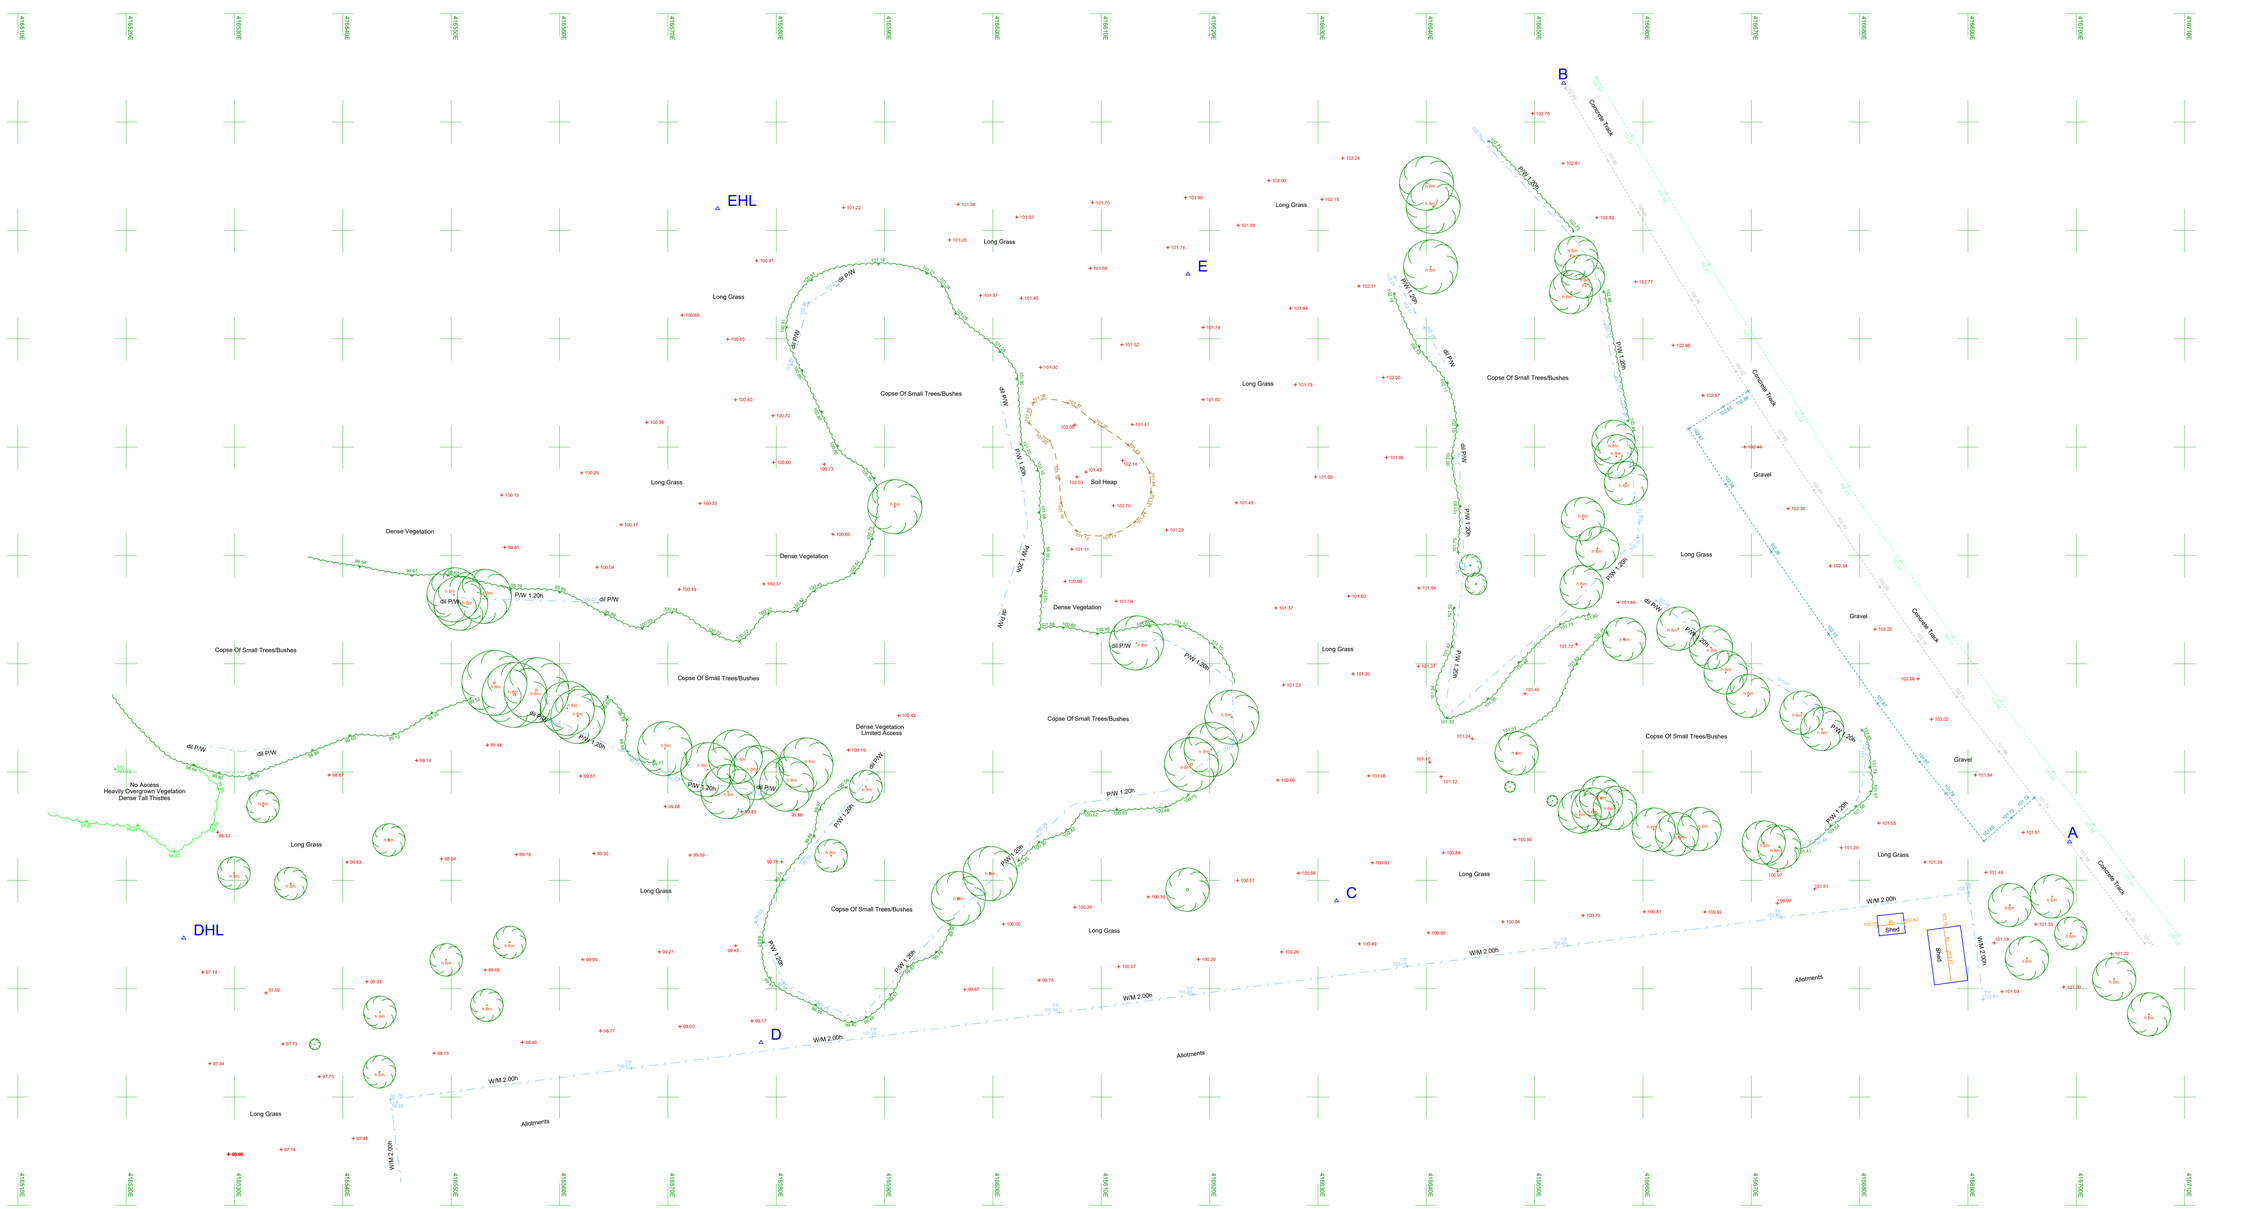

© Terrascan Ltd 2019

NOTE:

THIS DRAWING HAS BEEN PRODUCED BY ELECTRONIC MEANS.

SHOULD THE SCALE MEASUREMENTS BE TAKEN BY MEANS OTHER THAN ELECTRONIC (e.g. FROM A PRINTED COPY), THE FOLLOWING MUST BE TAKEN INTO CONSIDERATION BEFORE SCALING IS UNDERTAKEN:

1. ENSURE THAT THE COPY HAS BEEN PRINTED/PLOTTED ON THE STATED SHEET SIZE WITH THE PLOTTING SCALE SET TO A CORRECT RATIO.

2. ENSURE THAT AN ADEQUATE ALLOWANCE (DEPENDANT ON THE STATED SCALE) IS MADE FOR THE INEVITABLE DISTORTIONS INTRODUCED BY PLOTTING/PRINTING AND COPYING PROCESSES.

Station	Easting	Northing	Level
A	416699.385	139723.553	101.642
B	416652.685	139793.592	102.915
D	416578.593	139705.141	99.281
DHL	416525.318	139714.674	97.960
E	416618.055	139772.963	101.959
EHL	416574.593	139782.014	101.258

Stations A and B are marked with a MAO Nail.
Stations C, D, DHL, E, EHL are marked with a Wooden Stake.

OS DETAIL SYMBOLS


OS FENCES/WALLS/DIMENSIONS

FA - Farmg Fence
FB - Fence Base
FC - Chn Link Fence
FD - Dble Barbed Fence
FE - Ornamental Fence
FF - Fence Post
FG - Fencing Gap
FH - Hedge Fence
FI - Iron Railing Fence
FM - Mesh Fence
FO - Post and Rail Fence
FP - Post and Wire Fence
FR - Railing Fence
FS - Sbrb Barbed Fence
FT - Fence Type
FU - Fence Under Hedge
FW - Wire Fence
FX - Fence Xtra
FY - Sbrb Wire Fence

OS BUILDINGS

ASP - Assembly Point
B - Building
CH - Church
CHM - Chimney
CHW - Chimney Width
CHH - Chimney Height
CL - Cladd
CO - Conservatory
E - Entrance
EW - Entrance Width
FP - Footprint Point
GH - Greenhouse
GW - Greenhouse Width
GL - Glass
GR - Gravel
HP - Hardpstng
HS - Hardstng Sbstn
LC - Lean-to Conc
LG - Lean-to Glass
LM - Lean-to Metal
LP - Lean-to Plstc
LS - Lean-to Stone
LW - Lean-to Wood
MS - Mast Sbstn
MT - Mast Type
OB - Other Bldg
OBT - Other Bldg Type

Sheet Diagram

UTILITIES KEY

- SURVEY BOUNDARY
- FOUL DRAINAGE
- SURFACE DRAINAGE
- COMBINED DRAINAGE
- ELECTRIC CABLE
- TELECOM CABLE
- WATER PIPE
- GAS PIPE
- CATV / CABLE TELEVISION
- COMMUNICATIONS CABLE
- TRAFFIC LIGHTS
- DUCTING
- UNIDENTIFIED
- EARTH CABLE
- PUMPING MAIN
- FUEL PIPE
- VENT PIPE
- OFFSET FILL PIPE
- VAPOUR RECOVERY
- GAUGE LINE
- RADAR TRACE
- RADAR AREA ANOMALY
- RADAR UTILITY TRACE
- RADAR UTILITY ANOMALY
- UNABLE TO SURVEY

ABBREVIATIONS

AR	-	ASSUMED ROUTE
BD	-	BACKDROP
CL	-	COVER LEVEL
CR	-	CABLE RISER
EM	-	ELECTROMAGNETIC
EOT	-	END OF TRACE
GPR	-	GROUND PENETRATING RADAR
FH	-	FIRE HYDRANT
HV	-	HIGH VOLTAGE
IL	-	INVERT LEVEL
LV	-	LOW VOLTAGE
MH	-	MANHOLE
MW	-	MONITORING WELL
NL	-	NOT LOCATED
OSA	-	OUTSIDE SURVEY AREA
PR	-	PIPE RISER
RWP	-	RAIN WATER PIPE
TPR	-	TAPE PRESS RECORDS
TR	-	TELEGRAPH POLE
UTGA	-	UNABLE TO GAIN ACCESS
UTL	-	UNABLE TO LIFT
UTR	-	UNABLE TO ROD
UTS	-	UNABLE TO SURVEY
UTT	-	UNABLE TO TRACE
VP	-	VENT PIPE
WWP	-	WASTE WATER PIPE

Rev	Details	Date	Drawn

Terrascan

Client: Amesbury Town Council

Project: Land nr Stockport Road, Amesbury

Title: Topograhical Survey

Job No: 03181

Scale:	Date:	Revision:
1:200@A0	12.06.19	001

Units 1+2, Tomtbury Court
Wylye
Warminster
Wiltshire
BA12 0QE
www.terrascanuk.co.uk