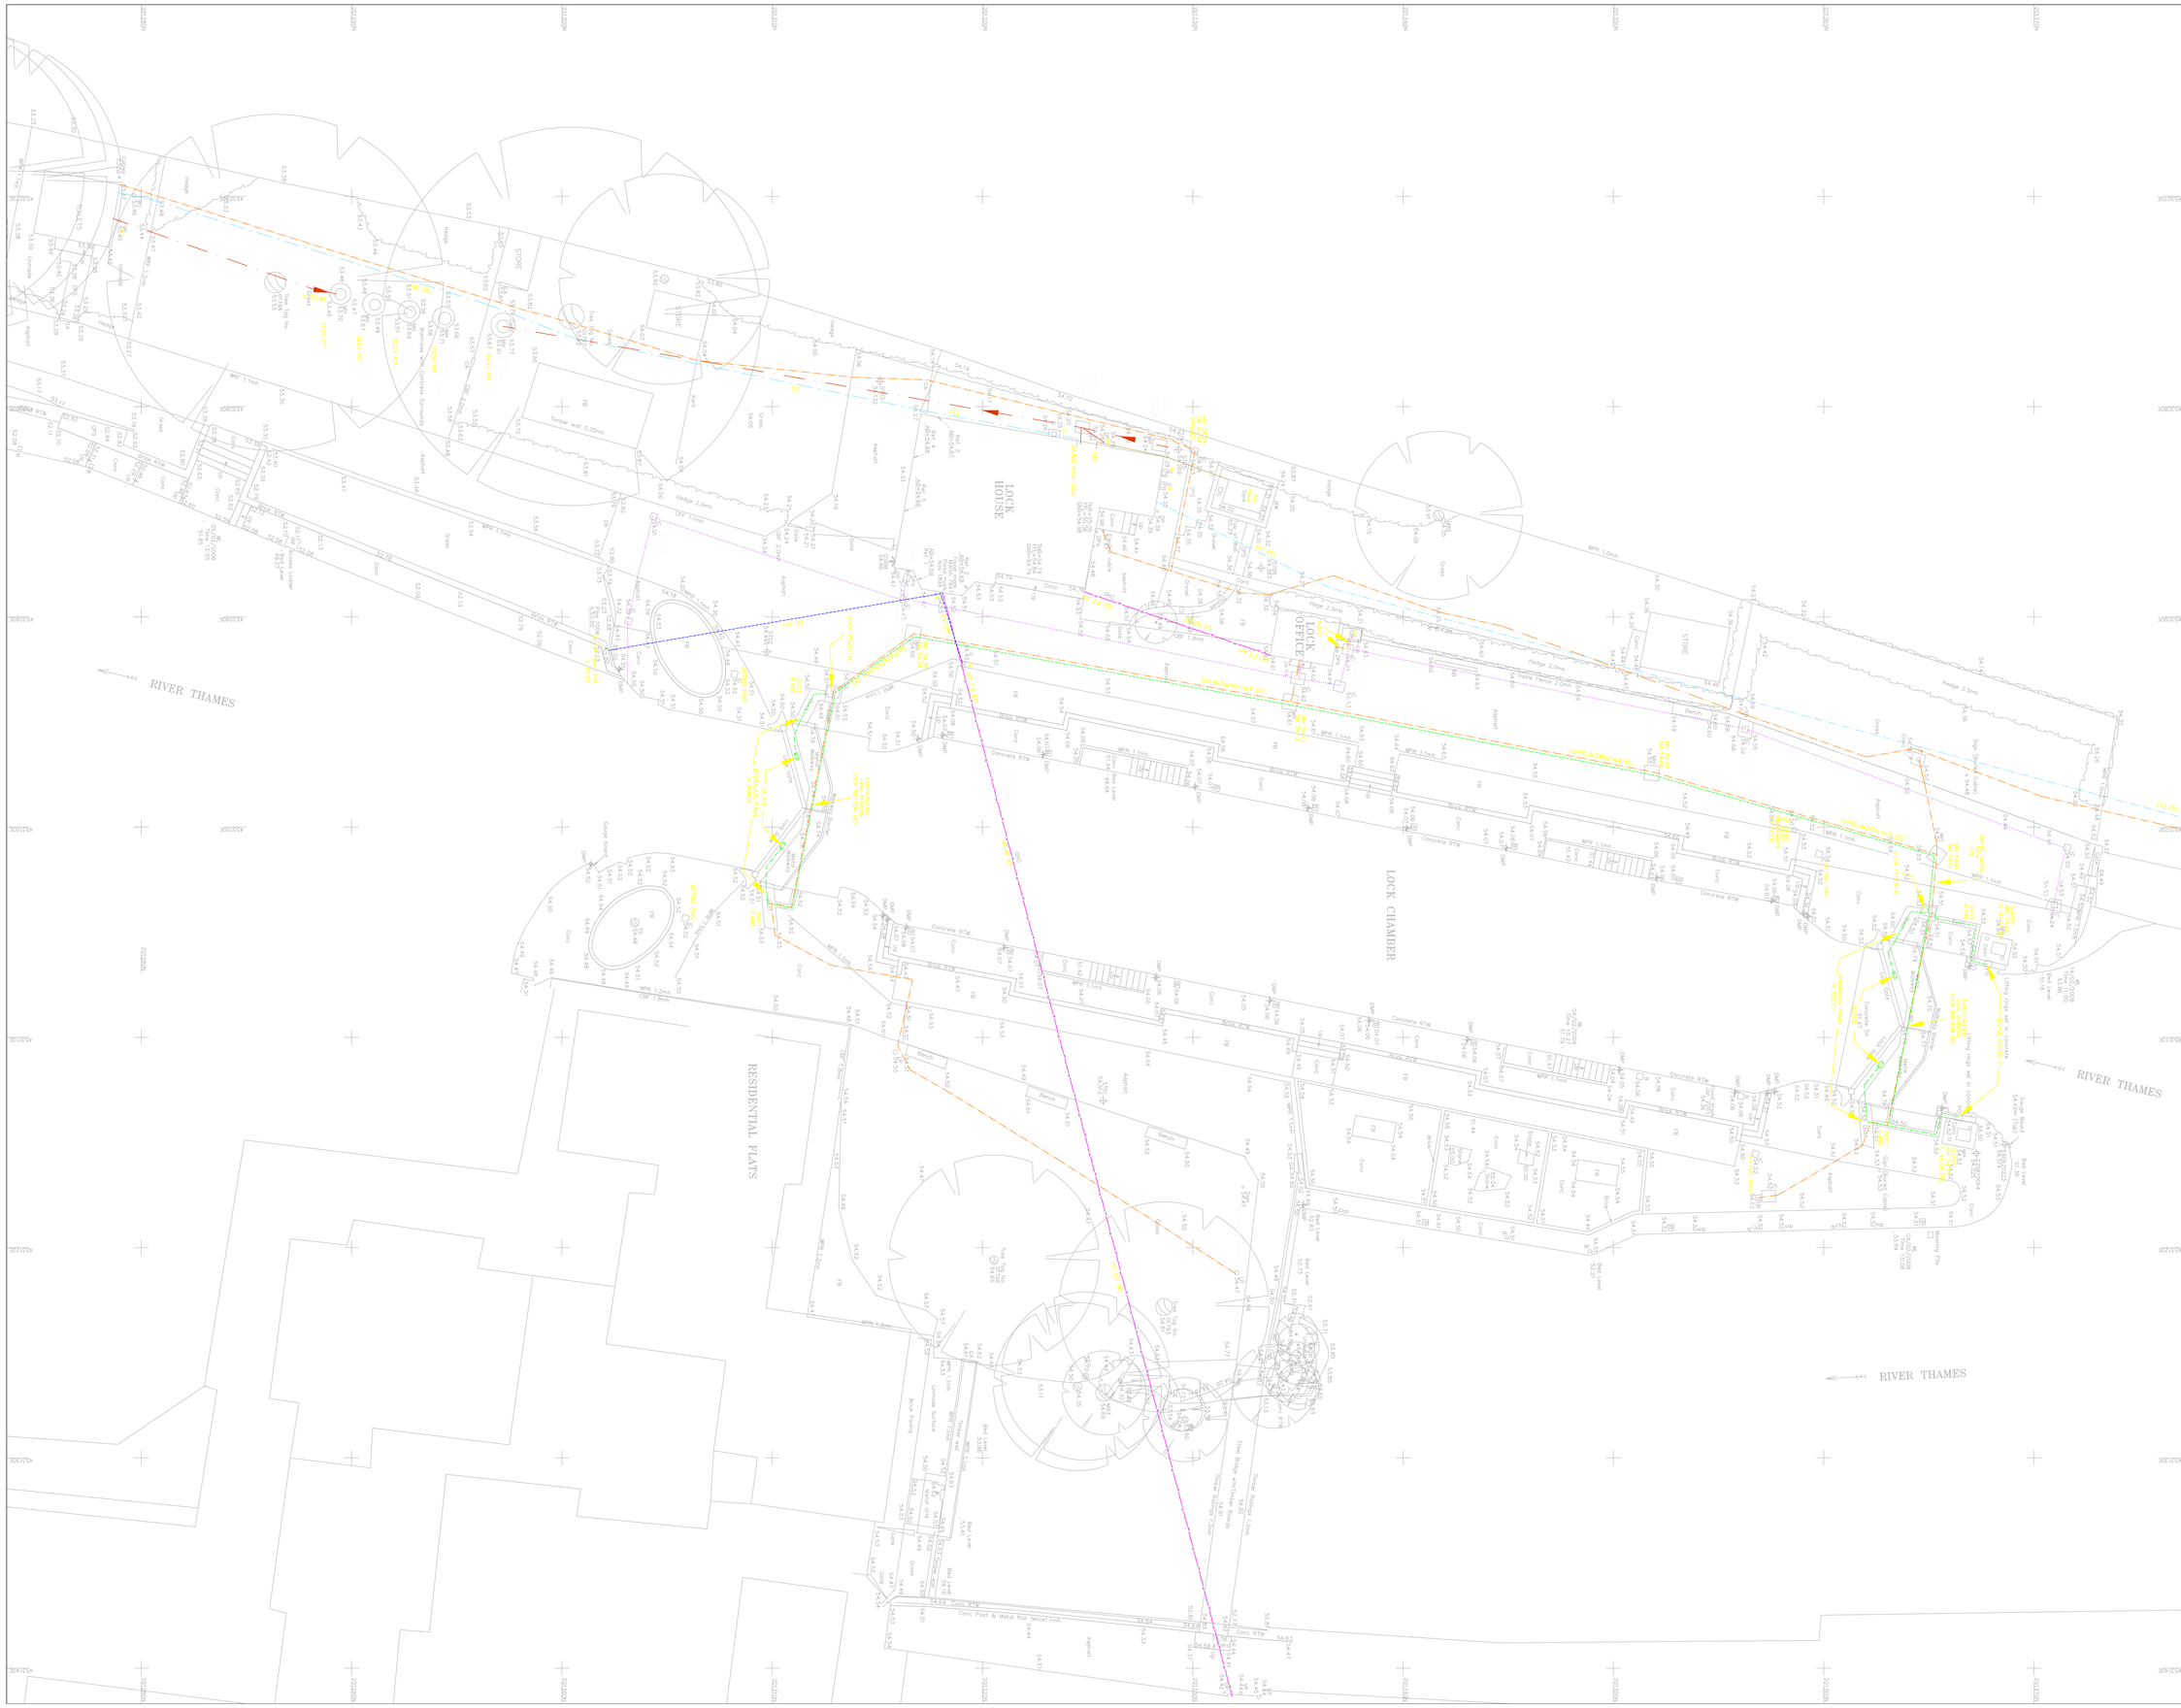
LOCK HOUSE
LOCK OFFICE
LOCK CHAMBER
RIVER THAMES
RESIDENTIAL FLATS
RIVER THAMES
RIVER THAMES
Hedge
Fence
Timber wall 0.25m
Brick RTW
Concrete RTW
Asphalt
Gravel
Grass
Bench
Steel Bridge with Timber Boards
Timber Railings 1.0m
Metal Grid
Concrete Post & Metal Rail fence1.1mh
